SEGREGATION REVISIONS

* *

The revision dates below represent the file save dates for the posting of the listed revisions.
The archive dates for these revisions are posted within the ARCHIVE REVISIONS box in the drawing title block.

THIS DRAWING IS TO BE USED FOR REFERENCE PURPOSES ONLY, AND THE COUNTY IS NOT RESPONSIBLE FOR ANY INACCURACIES HEREIN CONTAINED.

N
W E
S

6	5	4	3	2	1
7		9	10	11	12
18	17	16	15	14	13
19	20	21	22	23	24
30	29	28	27	26	25
31	32	33	34	35	36

KOOTENAI COUNTY
IDAHO

ARCHIVE REVISIONS

INITIALS	ACTIVITY	DATE
SLW	INITIAL CONVERSION	09-03-96
SLW	COMPLETE CONVERSION	03-11-99
JJ	GIS CONVERSION	10-05-07

IMAGE FILE: \NOT USED
DRAWING FILE: \471W08.DWG 00-00-00

NOTES:

All lots or parcels with given bearings and distances were calculated by traverse closure. All other parcels were calculated by the most accurate means possible with the given information (ie. length multiplied by width, triangulation, planimeter, scaling from existing map, and coordinate geometry). Acreages shown are net assessable; right-of-way, where applicable, has been removed. Distances and arc lengths less than 50' may not be shown due to space limitations. Dimensions in parenthesis denote record and/or platted lot line dimensions.

Records of Survey used:

BK/PG	DESCRIPTION

Sec.8 Twp. 47 N. R.1 W.B.M.

47N01W-08

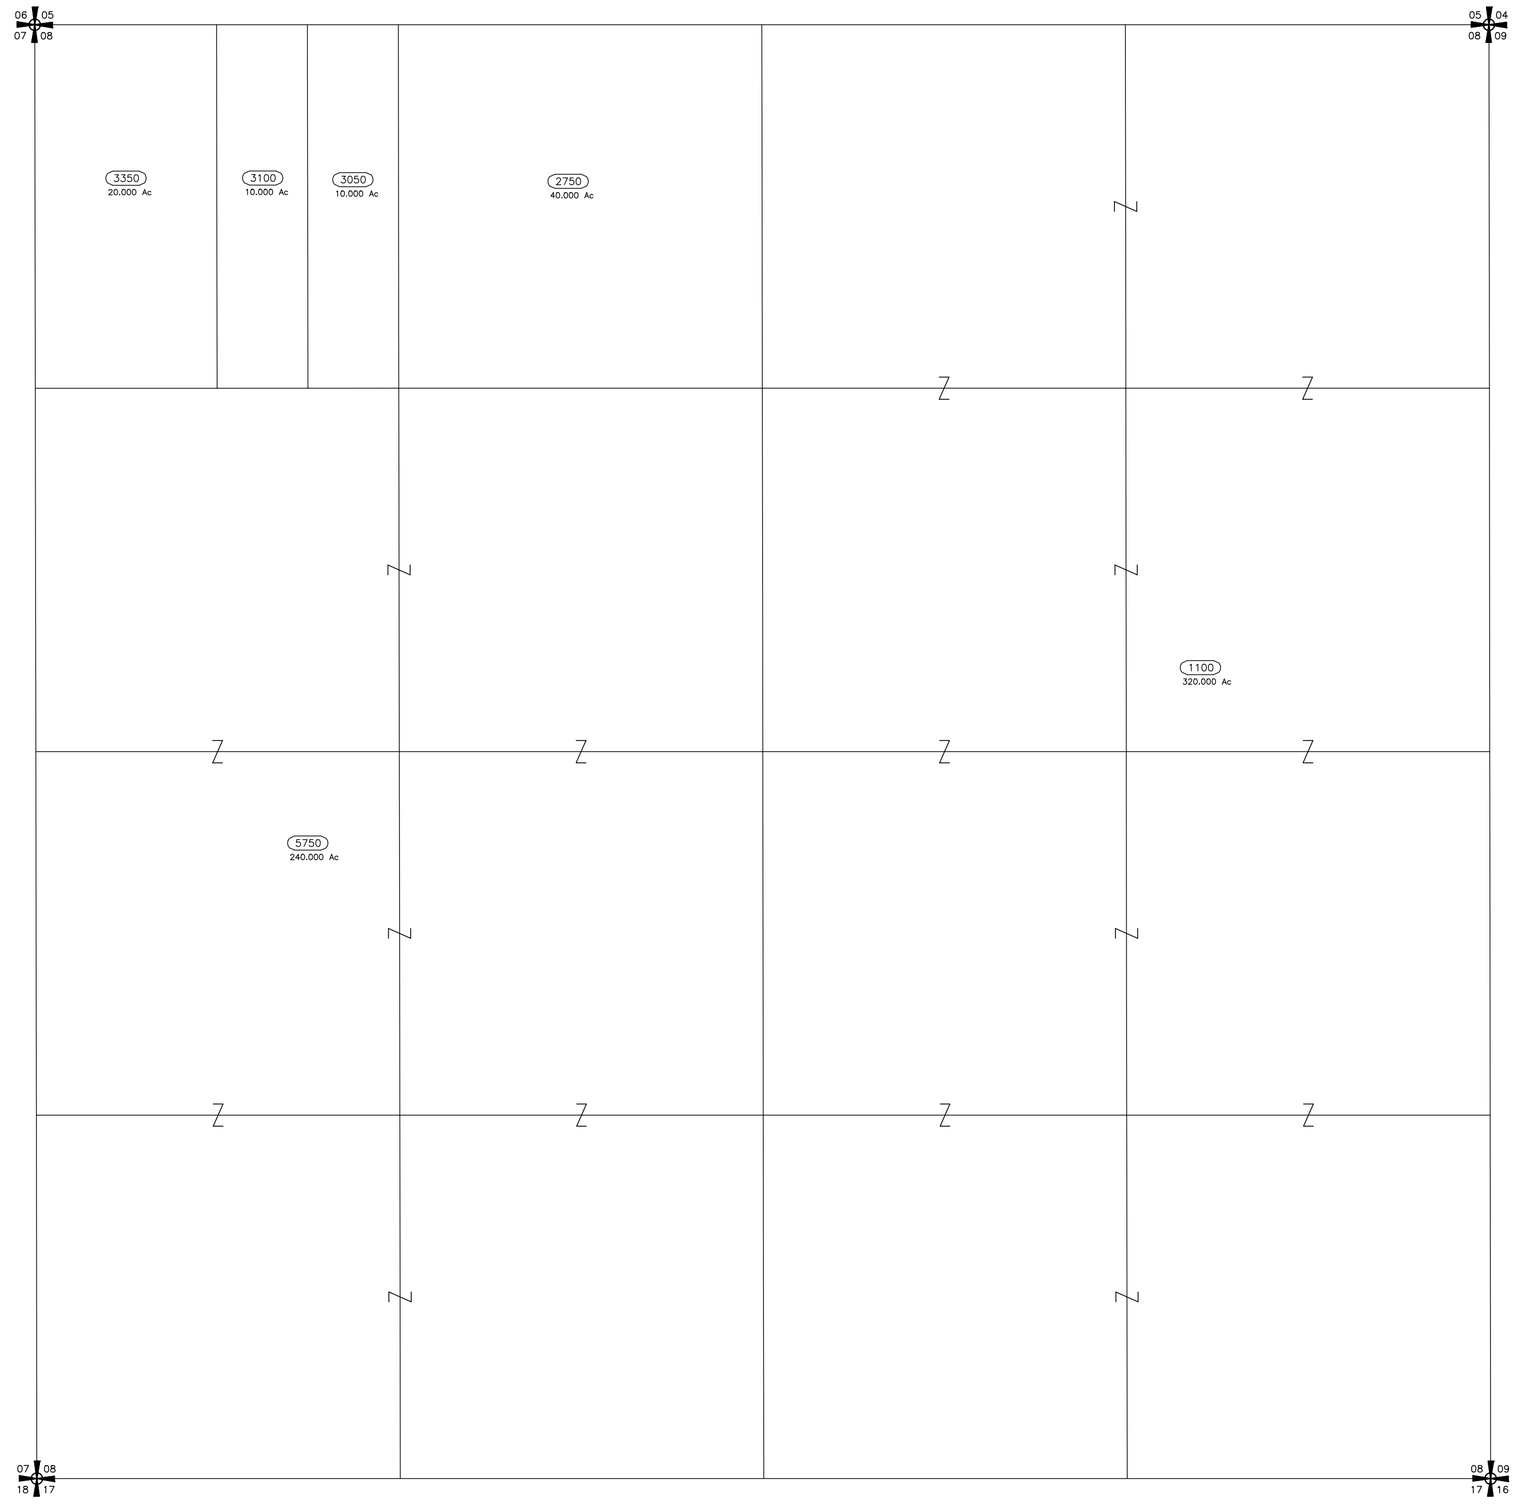

SCALE: 1 INCH = 400 FEET

FILENAME: 471W08(.extension)

Sec.8 Twp.47N. R.1W.B.M.