Kootenai County, Idaho

MapTile Location within Township

6	5	4	3	2	1
7	8	9	10	11	12
18	17	16	15	14	13
19	20	21	22	23	24
30	29	28	27	26	25
31	32	33	34	35	36

N W E S

THIS DRAWING IS TO BE USED FOR REFERENCE PURPOSES ONLY, THE COUNTY IS NOT RESPONSIBLE FOR ANY INACCURACIES CONTAINED HEREIN.

Map Revisions

11/30/18 - GP
47N02W-31-9000 out of 6800 as Tax#25349; Rem 6800 redescribed as Tax#25348 (19)
47N02W-31-4800 out of 4400 (19)

11/20/20 - ET
47N02W-31-3700, 4100, 5500 & 5700 out of 4400 (now 2700) (21)

11/18/21 - ET
47N02W-31-9800 out of 9000 as Tax#26607 (22)
47N02W-31-6400 out of 6800 (22)

02/22/22 - VMW
47N02W-31-6000 out of 6800 (22)

11/29/22 - TH
47N02W-31-6800 redescribed as Tax#27092 (23)
47N02W-31-9700 out of 9000 as Tax#27099; Rem 9000 redescribed as Tax#27100 (23)

Notes:

Parcel areas have been calculated by traverse closure when sufficient information has been available. Area shown is Net Assessable Area; Right-of-Way, where applicable, has been subtracted. Distances and curve lengths less than 50' may not be shown due to scale limitations. Dimensions in parenthesis denote record and/or platted lot dimensions.

LOCATION OF ROADS SHOWN ARE BASED ON ADDRESSABLE ROAD INFORMATION AND MAY OR MAY NOT BE PUBLIC.

Parcel Identification Number (PIN) are comprised as follows:
Platted: Sub-code and Parcel ID# ex. C-3510 and 021-999-C Resulting PIN = C-3510-021-999-C or C3510021999C
Unplatted: TwpRngSec and Parcel ID# ex. 50N03W-16 and 7950 Resulting PIN = 50N03W-16-7950 or 50N03W167950

Legend

(C-5357) Sub-code
001-001-A Parcel ID# (PIN)
TaxParcels
LegalAreas
Road RW
Private Roads
Plat Boundaries
Railroad
City Limits
GCDB_Corners
GCDB_Lines

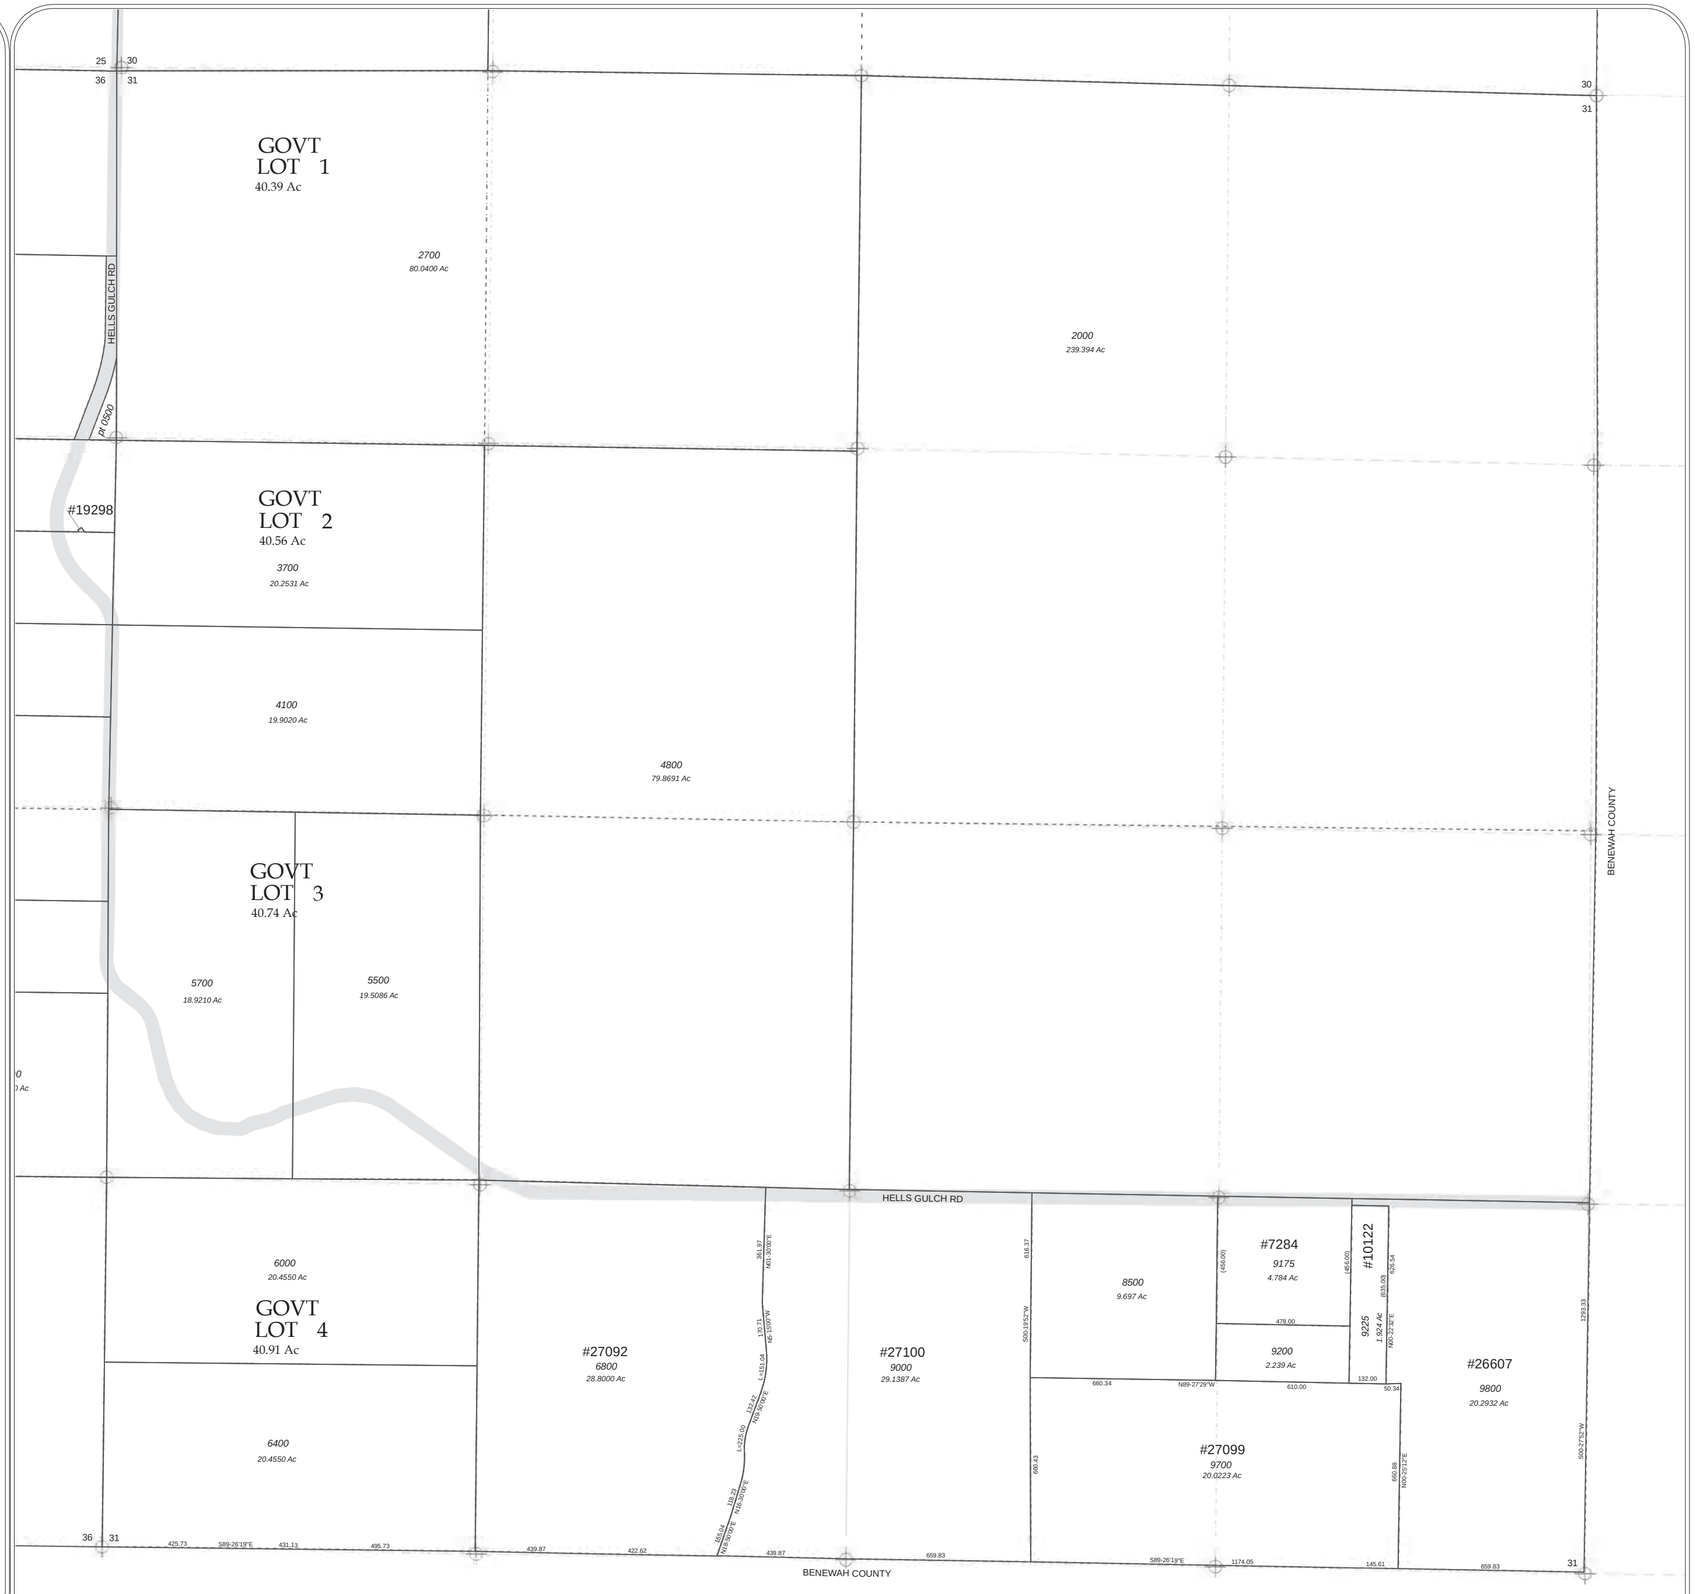

0 50 100 200 300 400 500 600 Feet

Maptile: 47N02W31

Sec. 31 Twp 47 N. R. 2 W. B. M.