Kootenai County, Idaho

MapTile Location within Township

6	5	4	3	2	1
7	8	9	10	11	12
18	17	16	15	14	13
19	20	21	22	23	24
30	29	28	27	26	25
31	32	33	34	35	36

N W E S

THIS DRAWING IS TO BE USED FOR REFERENCE PURPOSES ONLY, THE COUNTY IS NOT RESPONSIBLE FOR ANY INACCURRACIES CONTAINED HEREIN.

Map Revisions

10/05/15 - VMW
0-0780-001-019-A out of 020-A (now -0) as Tax#24241 (16)

02/25/16 - bc
0-0780-001-019-A and 020-0 (now -A) redescribed as Tax#s 24419 & 24420 for boundary line adjustment (16)

10/19/16 - bc
0-0780-001-017-A redescribed as Tax# 24519; 018-B out of 018-A as Tax#24520 for boundary line adjustment (17)
Ptn 0-0780-001-018-B redescribed as Tax#24521 rem combined w/018-A (17)

03/06/17 - bc
WOODLAND DR combined w/parcels in BLACKS HOMESITES as common area (17)
Ptn 47N04W-03-4975 & 04-7400 out to private r/w in BLACKS HOMESITES (missed in 1957) (17)

Notes:


Parcel areas have been calculated by traverse closure when sufficient information has been available. Area shown is Net Assessable Area; Right-of-Way, where applicable, has been subtracted. Distances and curve lengths less than 50' may not be shown due to scale limitations. Dimensions in parenthesis denote record and/or platted lot dimensions.

LOCATION OF ROADS SHOWN ARE BASED ON ADDRESSABLE ROAD INFORMATION AND MAY OR MAY NOT BE PUBLIC.

Parcel Identification Number (PIN) are comprised as follows:
Platted: Sub-code and Parcel ID# ex. C-3510 and 021-999-C Resulting PIN = C-3510-021-999-C or C3510021999C
Unplatted: TwpRngSec and Parcel ID# ex. 50N03W-16 and 7950 Resulting PIN = 50N03W-16-7950 or 50N03W167950

Legend

(C-5357) Sub-code
001-001-A Parcel ID# (PIN)
TaxParcels
LegalAreas
Road RW
Private Roads
Plat Boundaries
Railroad
City Limits
GCDB_Corners
GCDB_Lines

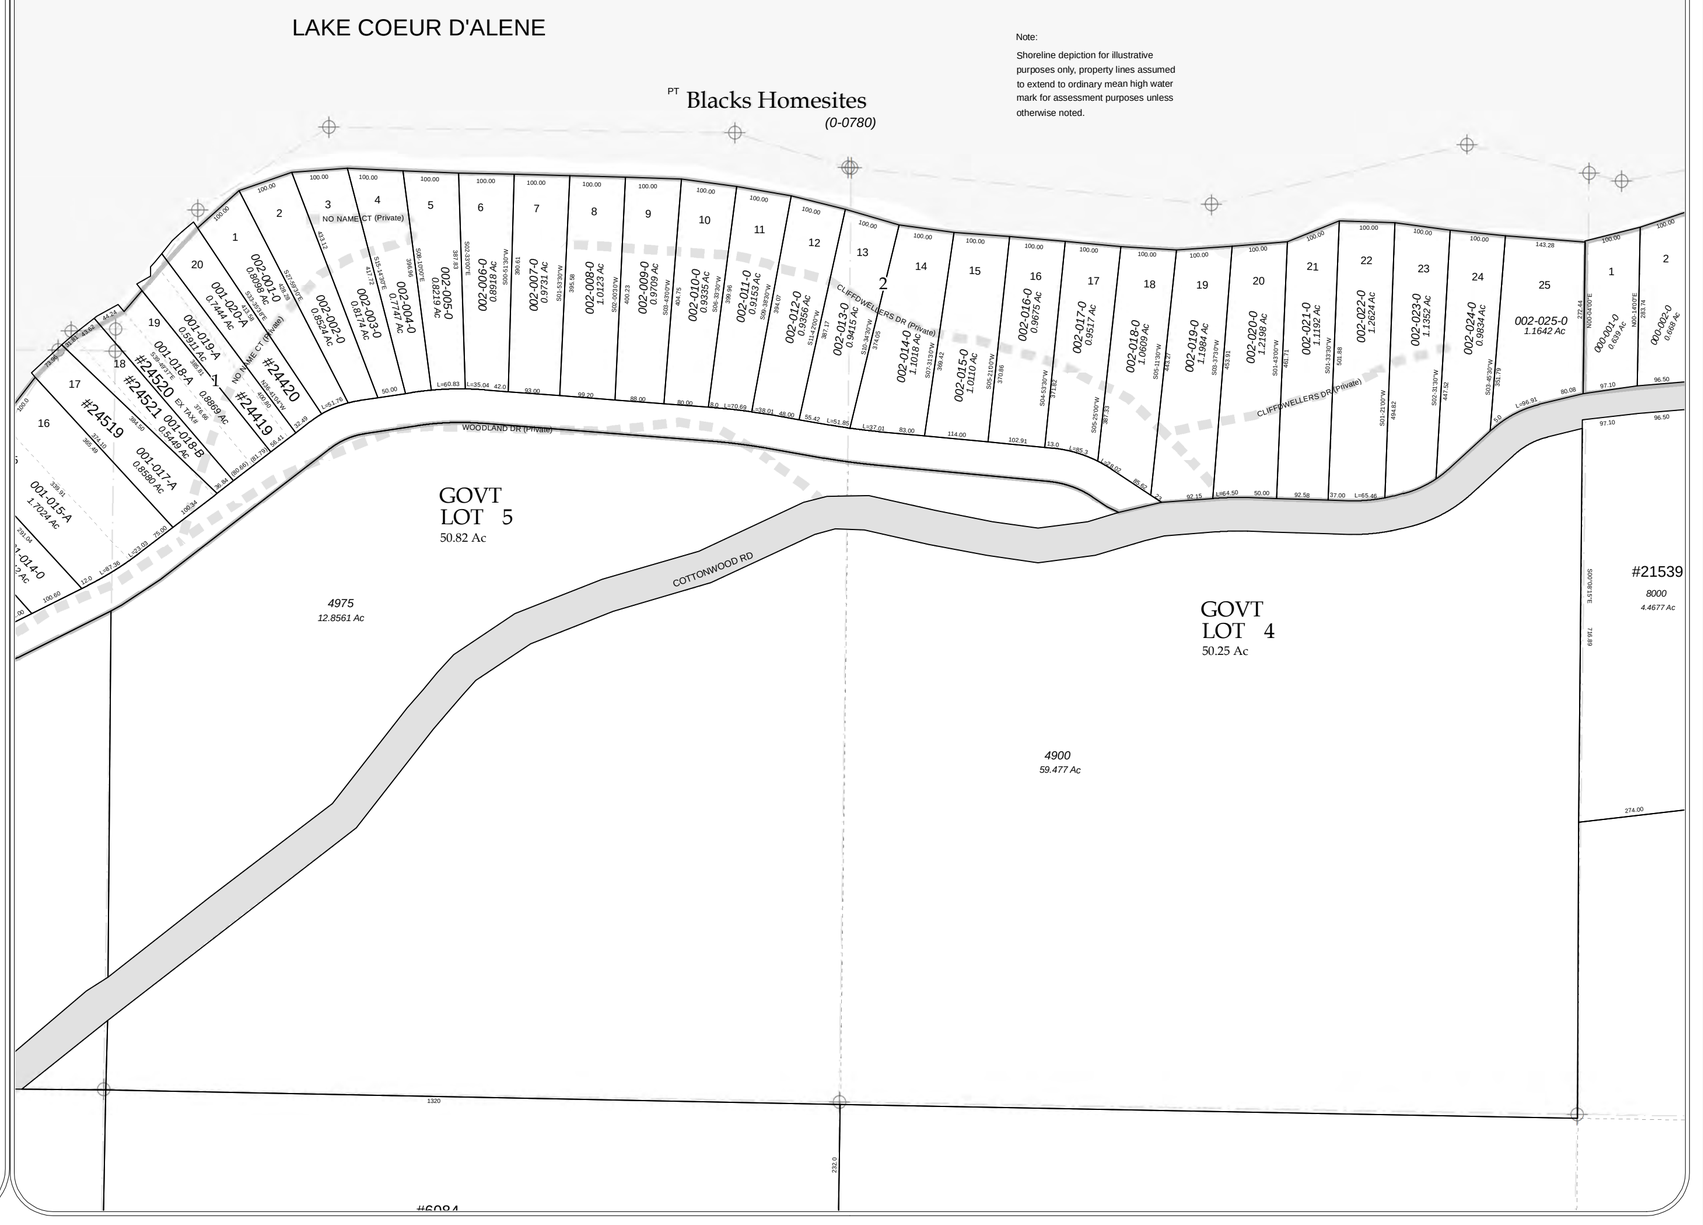

Maptile: 47N04W03G4

Govt Lot 4 & 5 Sec. 03 Twp 47 N. R. 4 W. B. M.