Kootenai County, Idaho

MapTile Location within Township

6	5	4	3	2	1
7	8	9	10	11	12
18	17	16	15	14	13
19	20	21	22	23	24
30	29	28	27	26	25
31	32	33	34	35	36

N
W E
S

THIS DRAWING IS TO BE USED FOR REFERENCE PURPOSES ONLY, THE COUNTY IS NOT RESPONSIBLE FOR ANY INACCURRACIES CONTAINED HEREIN.

Map Revisions

11/14/12 - JB
48N01W-09-3750 redescribed as Tax#23357 & 3755 redescribed as Tax #23358 per Boundary Line Adjustment (13)

04/28/17 - bc
48N01W-09-2875, 3800, 4375, 4500, 6200 & 7100 removed CAT19 R/W (17)

01/29/21 - GP
48N01W-09-5200 out of 7100 as Tax#26182; Rem 7100 redescribed as Tax#26183 (21)

11/19/24 - BWB
48N01W-09-3755 redescribed as Tax#27894 per bndry ln adj (25)
48N01W-09-3800 redescribed as Tax#27893 per bndry ln adj (25)

Notes:

Parcel areas have been calculated by traverse closure when sufficient information has been available. Area shown is Net Assessable Area; Right-of-Way, where applicable, has been subtracted. Distances and curve lengths less than 50' may not be shown due to scale limitations. Dimensions in parenthesis denote record and/or platted lot dimensions.

LOCATION OF ROADS SHOWN ARE BASED ON ADDRESSABLE ROAD INFORMATION AND MAY OR MAY NOT BE PUBLIC.

Parcel Identification Number (PIN) are comprised as follows:
Platted: Sub-code and Parcel ID# ex. C-3510 and 021-999-C Resulting PIN = C-3510-021-999-C or C3510021999C
Unplatted: TwpRngSec and Parcel ID# ex. 50N03W-16 and 7950 Resulting PIN = 50N03W-16-7950 or 50N03W167950

Legend

(C-5357) Sub-code
001-001-A Parcel ID# (PIN)
TaxParcels
LegalAreas
Road RW
Private Roads
Plat Boundaries
Railroad
City Limits
GCDB_Corners
GCDB_Lines

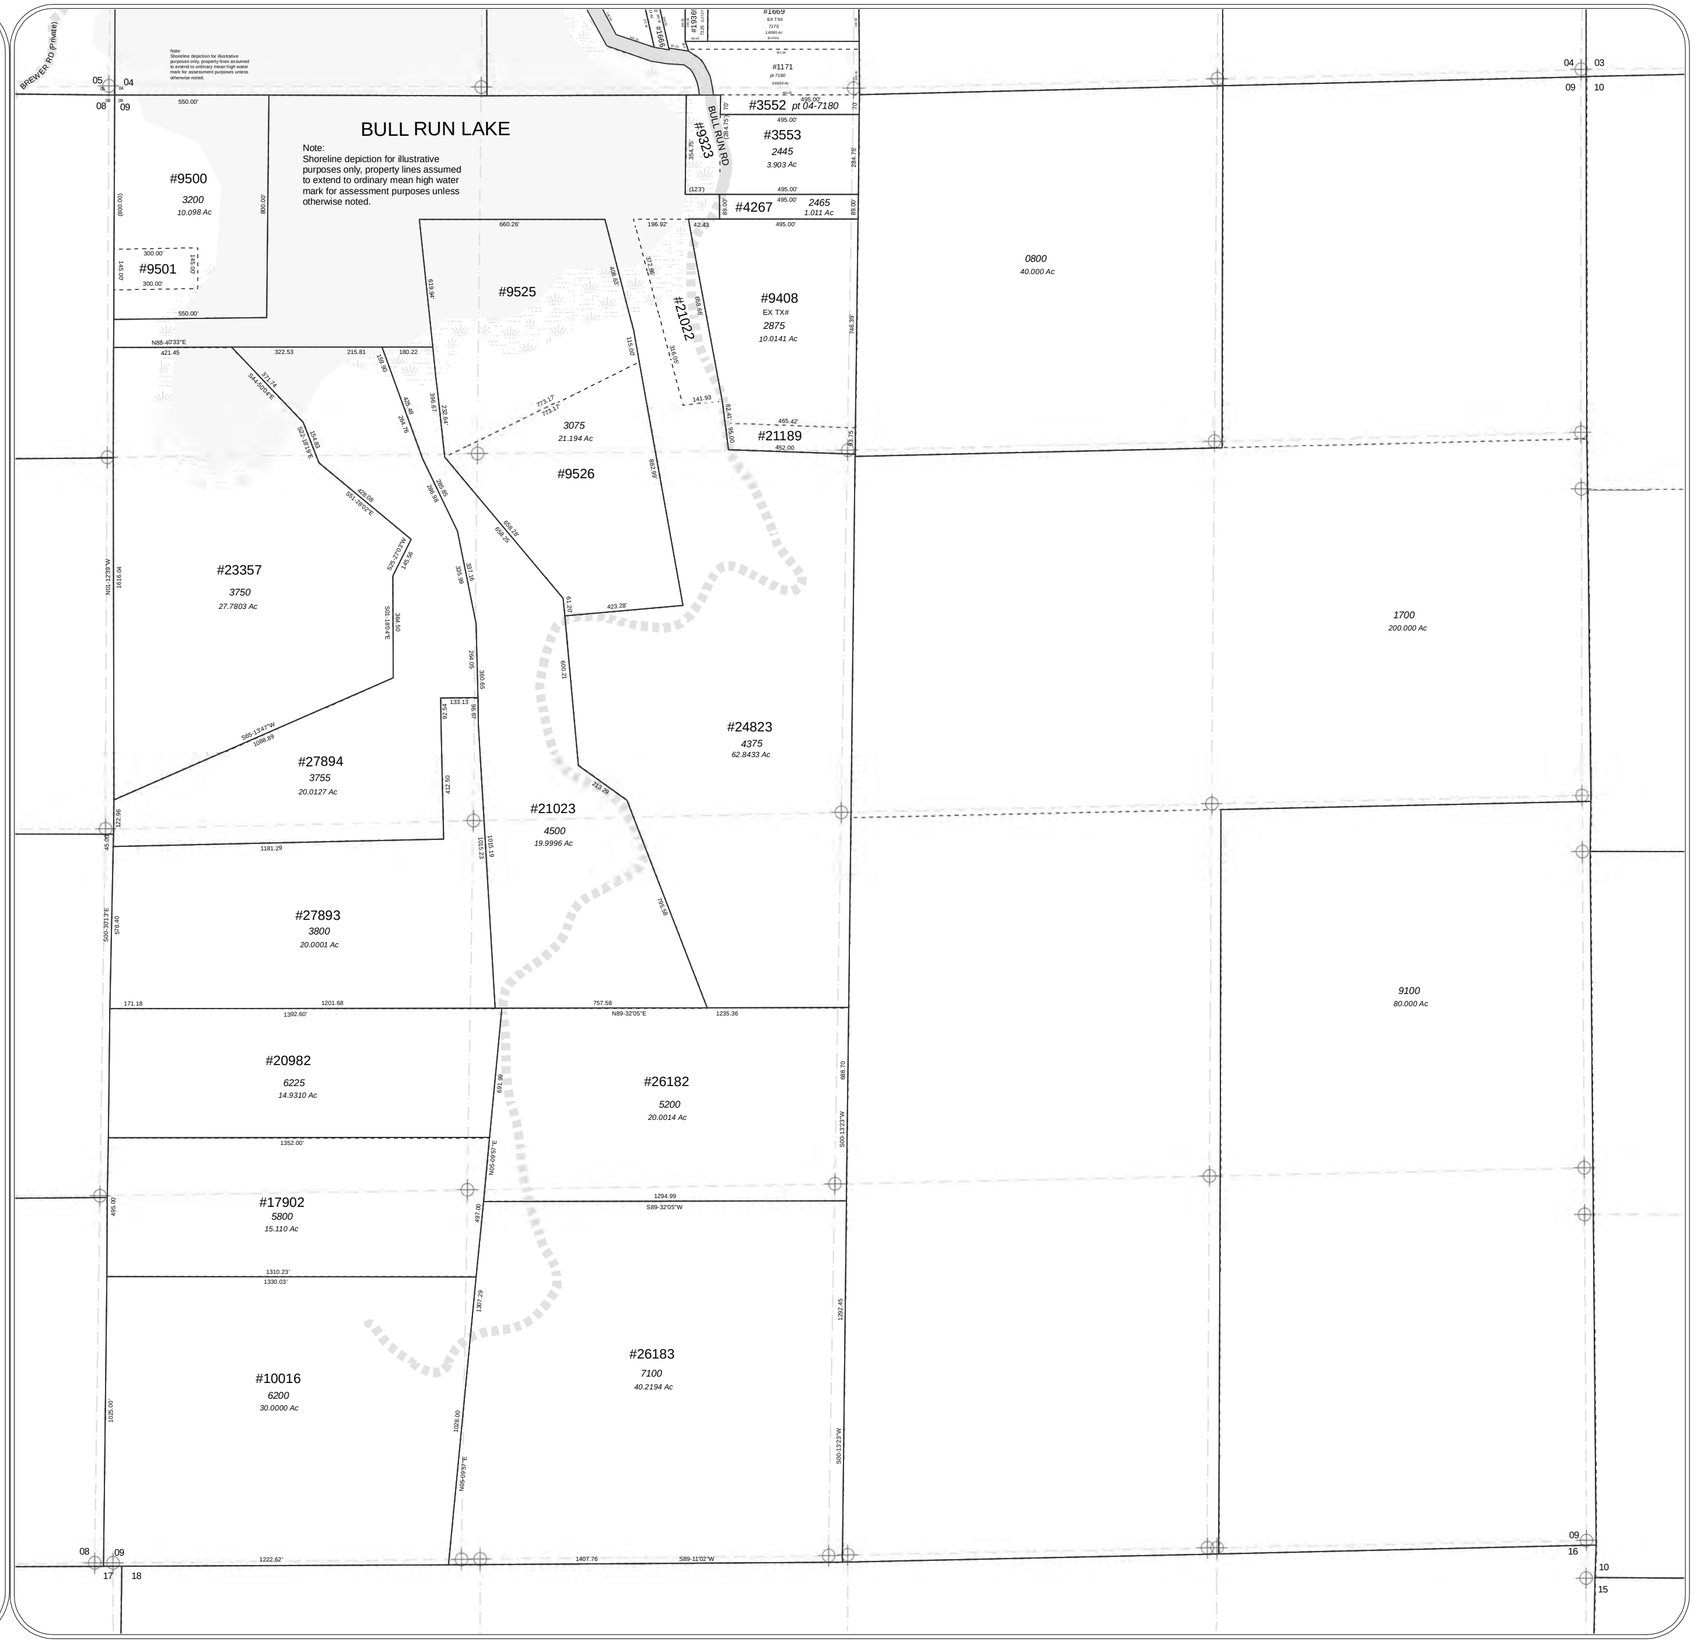

Maptile: 48N01W09

Sec. 09 Twp 48 N. R. 1 W. B. M.