Kootenai County, Idaho

MapTile Location within Township

6	5	4	3	2	1
7	8	9	10	11	12
18	17	16	15	14	13
19	20	21	22	23	24
30	29	28	27	26	25
31	32	33	34	35	36

N W E S

THIS DRAWING IS TO BE USED FOR REFERENCE PURPOSES ONLY, THE COUNTY IS NOT RESPONSIBLE FOR ANY INACCURACIES CONTAINED HEREIN.

Map Revisions

04/30/09 - VMW
48N03W-07-0150 redescribed as Tax#22288 (09)

08/07/09 - ET
48N03W-07-0750 out of 0900 as Tax#22401 (10)

05/25/23 - GP
48N03W-07-0100, 0350, & 08-3000 redescribed as Tax#27373, #27372, & #27374 per boundary line adjustment (24)

12/23/24 - MJB
Ptn 48N03W-07-0100 & 0350 out to RW as CAT 19 (25)
48N03W-07-0900 ac change per parcel audit (25)

04/02/25 - MJB
48N03W-07-0750 combined w/ 2500 (25)

11/14/25 - MJB
48N03W-08-3000 platted into SKYHILL ESTATES (26)

Notes:

Parcel areas have been calculated by traverse closure when sufficient information has been available. Area shown is Net Assessable Area; Right-of-Way, where applicable, has been subtracted. Distances and curve lengths less than 50' may not be shown due to scale limitations. Dimensions in parenthesis denote record and/or platted lot dimensions.

LOCATION OF ROADS SHOWN ARE BASED ON ADDRESSABLE ROAD INFORMATION AND MAY OR MAY NOT BE PUBLIC.

Parcel Identification Number (PIN) are comprised as follows:
Platted: Sub-code and Parcel ID# ex. C-3510 and 021-999-C Resulting PIN = C-3510-021-999-C or C3510021999C
Unplatted: TwpRngSec and Parcel ID# ex. 50N03W-16 and 7950 Resulting PIN = 50N03W-16-7950 or 50N03W167950

Legend

(C-5357) Sub-code
001-001-A Parcel ID# (PIN)
TaxParcels
LegalAreas
Road RW
Private Roads
Plat Boundaries
Railroad
City Limits
GCDB_Corners
GCDB_Lines

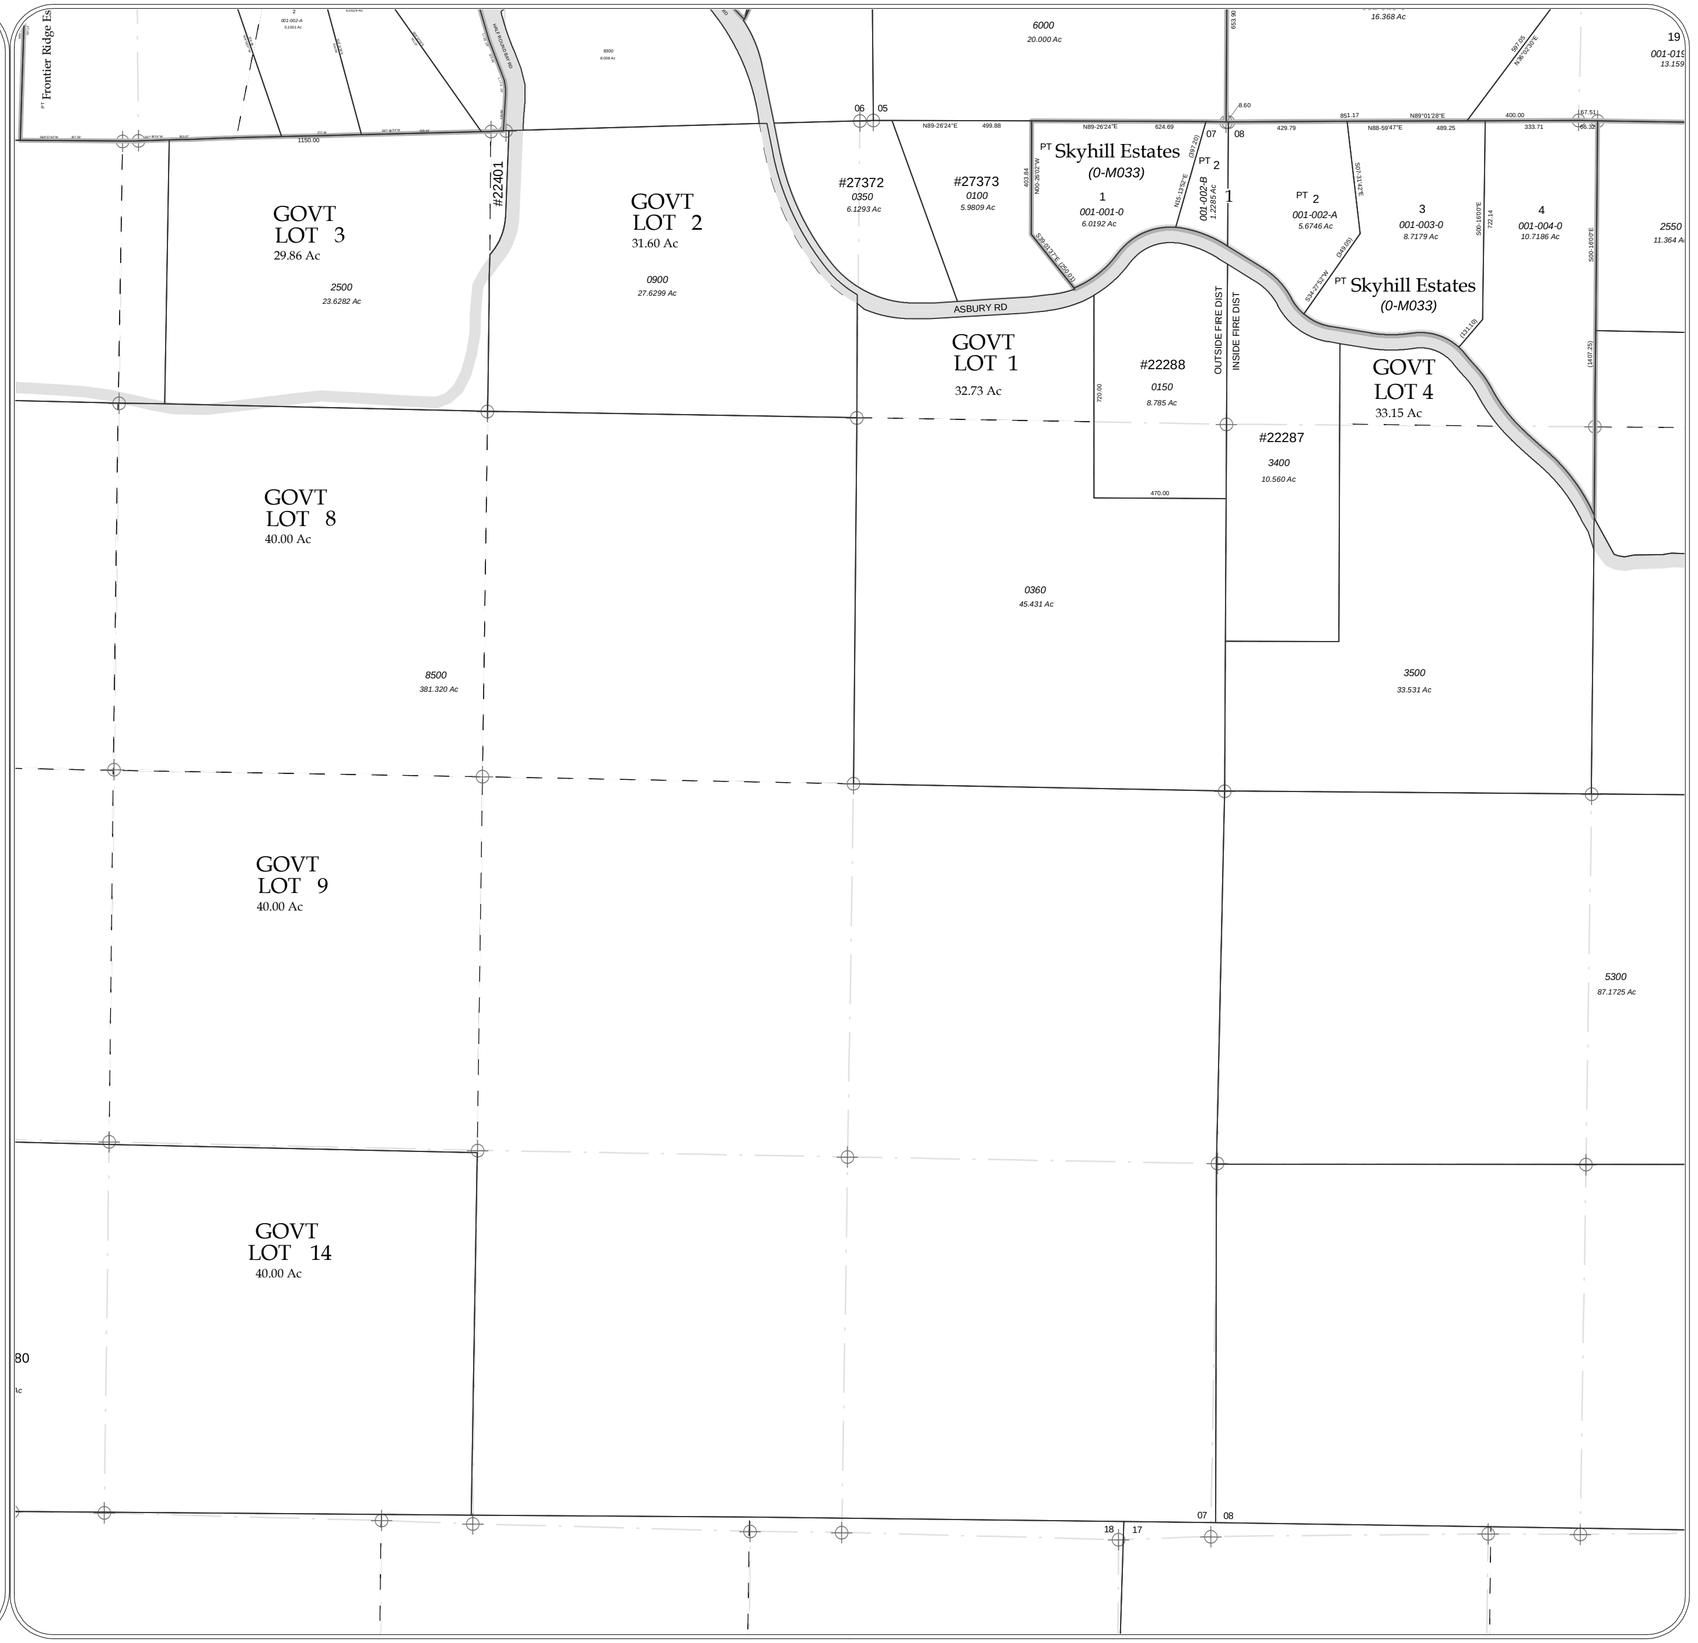

0 50 100 200 300 400 500 600 Feet

Maptile: 48N03W07E2

E 1/2 Sec. 07 Twp 48 N. R. 3 W. B. M.