Kootenai County, Idaho

MapTile Location within Township

6	5	4	3	2	1
7	8	9	10	11	12
18	17	16	15	14	13
19	20	21	22	23	24
30	29	28	27	26	25
31	32	33	34	35	36

N W E S

THIS DRAWING IS TO BE USED FOR REFERENCE PURPOSES ONLY, THE COUNTY IS NOT RESPONSIBLE FOR ANY INACCURACIES CONTAINED HEREIN.

Map Revisions

08/08/19 - ET
48N04W-05-8200 & 9400 platted into ptn THE CLUB AT ROCK CREEK 2ND ADD (20)

07/25/22 - VMW
0-L307-008-002-0 combined w/ 001-0 (now -A) (23)

10/05/22 - GP
0-L307-013-005-C out of 005-A & 48N04W-04-5000 as Tax#27069 (23)
Ptn 0-L307-013-005-A platted into THE CLUB AT ROCK CREEK 3RD ADD; 0-L307-013-005-D out of 005-A as non-contiguous remainder (23)

01/03/24 - ACB
48N04W-04-6600 & 0-L307-013-005-C platted into THE CLUB AT ROCK CREEK 4TH ADD (24)

Notes:

Parcel areas have been calculated by traverse closure when sufficient information has been available. Area shown is Net Assessable Area; Right-of-Way, where applicable, has been subtracted. Distances and curve lengths less than 50' may not be shown due to scale limitations. Dimensions in parenthesis denote record and/or platted lot dimensions.

LOCATION OF ROADS SHOWN ARE BASED ON ADDRESSABLE ROAD INFORMATION AND MAY OR MAY NOT BE PUBLIC.

Parcel Identification Number (PIN) are comprised as follows:
Platted: Sub-code and Parcel ID# ex. C-3510 and 021-999-C Resulting PIN = C-3510-021-999-C or C3510021999C
Unplatted: TwpRngSec and Parcel ID# ex. 50N03W-16 and 7950 Resulting PIN = 50N03W-16-7950 or 50N03W167950

Legend

(C-5357) Sub-code
001-001-A Parcel ID# (PIN)
TaxParcels
LegalAreas
Road RW
Private Roads
Plat Boundaries
Railroad
City Limits
GCDB_Corners
GCDB_Lines

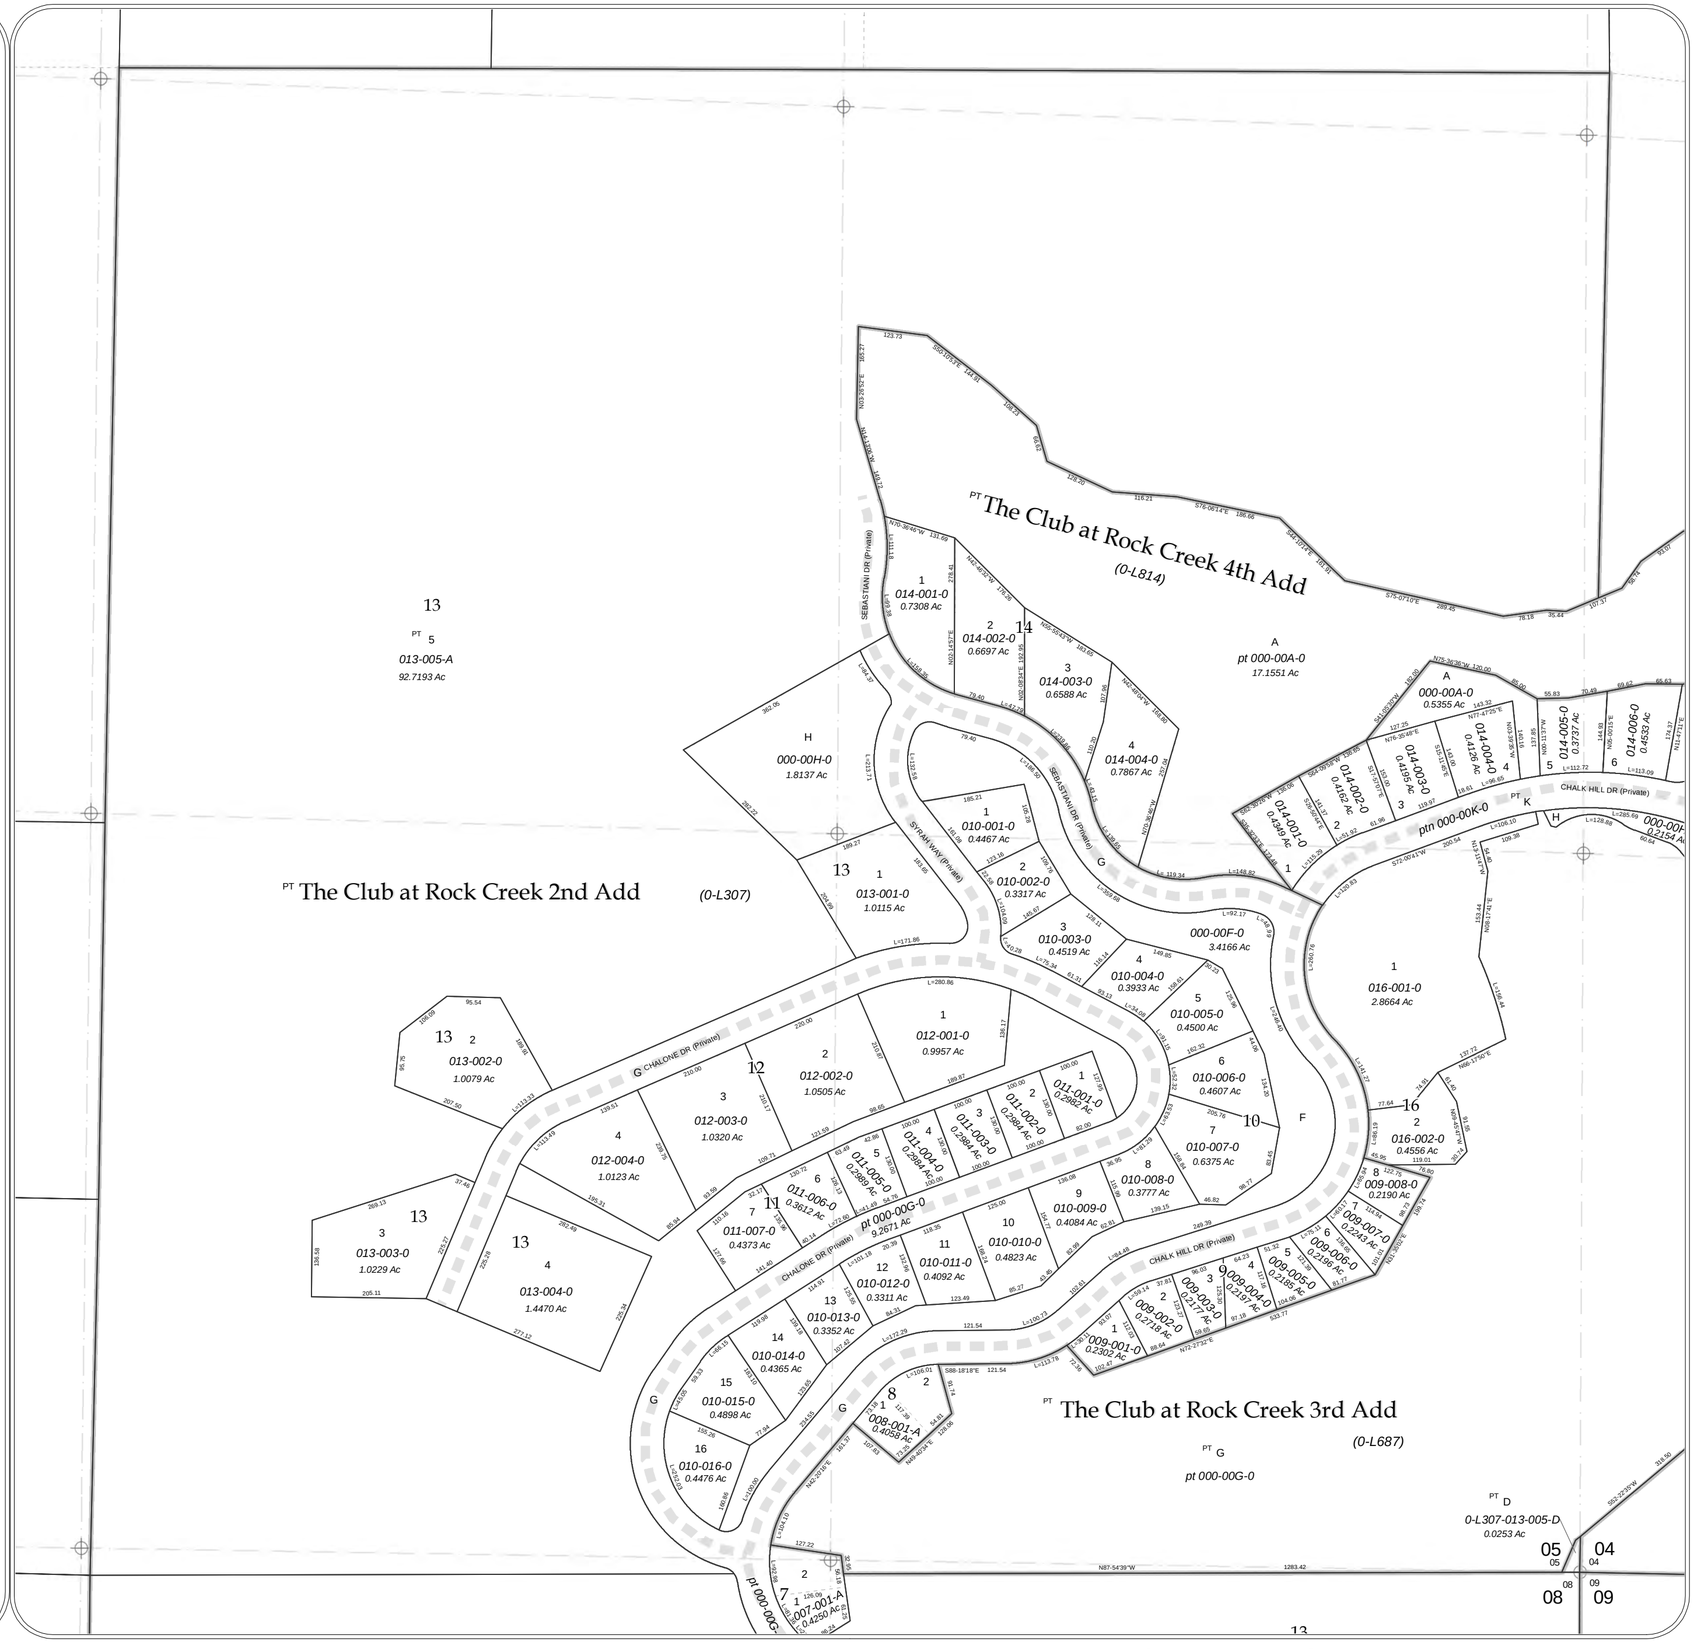

Maptile: 48N04W05SE

SE Sec. 05 Twp 48 N. R. 4 W. B. M.