Kootenai County, Idaho

MapTile Location within Township

6	5	4	3	2	1
7	8	9	10	11	12
18	17	16	15	14	13
19	20	21	22	23	24
30	29	28	27	26	25
31	32	33	34	35	36

N W E S

THIS DRAWING IS TO BE USED FOR REFERENCE PURPOSES ONLY, THE COUNTY IS NOT RESPONSIBLE FOR ANY INACCURRACIES CONTAINED HEREIN.

Map Revisions

06/26/08 - JB
Ptn 48N04W-18-3150 as Tax#21960 combined w/ 3200 (09)

09/02/08 - JB
Ptn 48N04W-18-3200 redescribed as ptn Tax#22025 (09)

02/19/20 - ET
48N04W-18-6100 out of 6500 (20)

10/29/20 - VMW
48N04W-18-8400 out of 6500 (21)

06/25/21 - VMW
48N04W-18-2505 out of 2500 (21)

07/01/22 - GP
48N04W-18-3175 out of 3150 as pt Tax#26975 in Sec 18 (23)
Ptn 48N04W-07-6440 combined w/ 18-3150 & redescribed as pt Tax#26976 in Secs 07 & 18 (23)

Notes:

Parcel areas have been calculated by traverse closure when sufficient information has been available. Area shown is Net Assessable Area; Right-of-Way, where applicable, has been subtracted. Distances and curve lengths less than 50' may not be shown due to scale limitations. Dimensions in parenthesis denote record and/or platted lot dimensions.

LOCATION OF ROADS SHOWN ARE BASED ON ADDRESSABLE ROAD INFORMATION AND MAY OR MAY NOT BE PUBLIC.

Parcel Identification Number (PIN) are comprised as follows:
Platted: Sub-code and Parcel ID# ex. C-3510 and 021-999-C Resulting PIN = C-3510-021-999-C or C3510021999C
Unplatted: TwpRngSec and Parcel ID# ex. 50N03W-16 and 7950 Resulting PIN = 50N03W-16-7950 or 50N03W167950

Legend

(C-5357) Sub-code
001-001-A Parcel ID# (PIN)
TaxParcels
LegalAreas
Road RW
Private Roads
Plat Boundaries
Railroad
City Limits
GCDB_Corners
GCDB_Lines

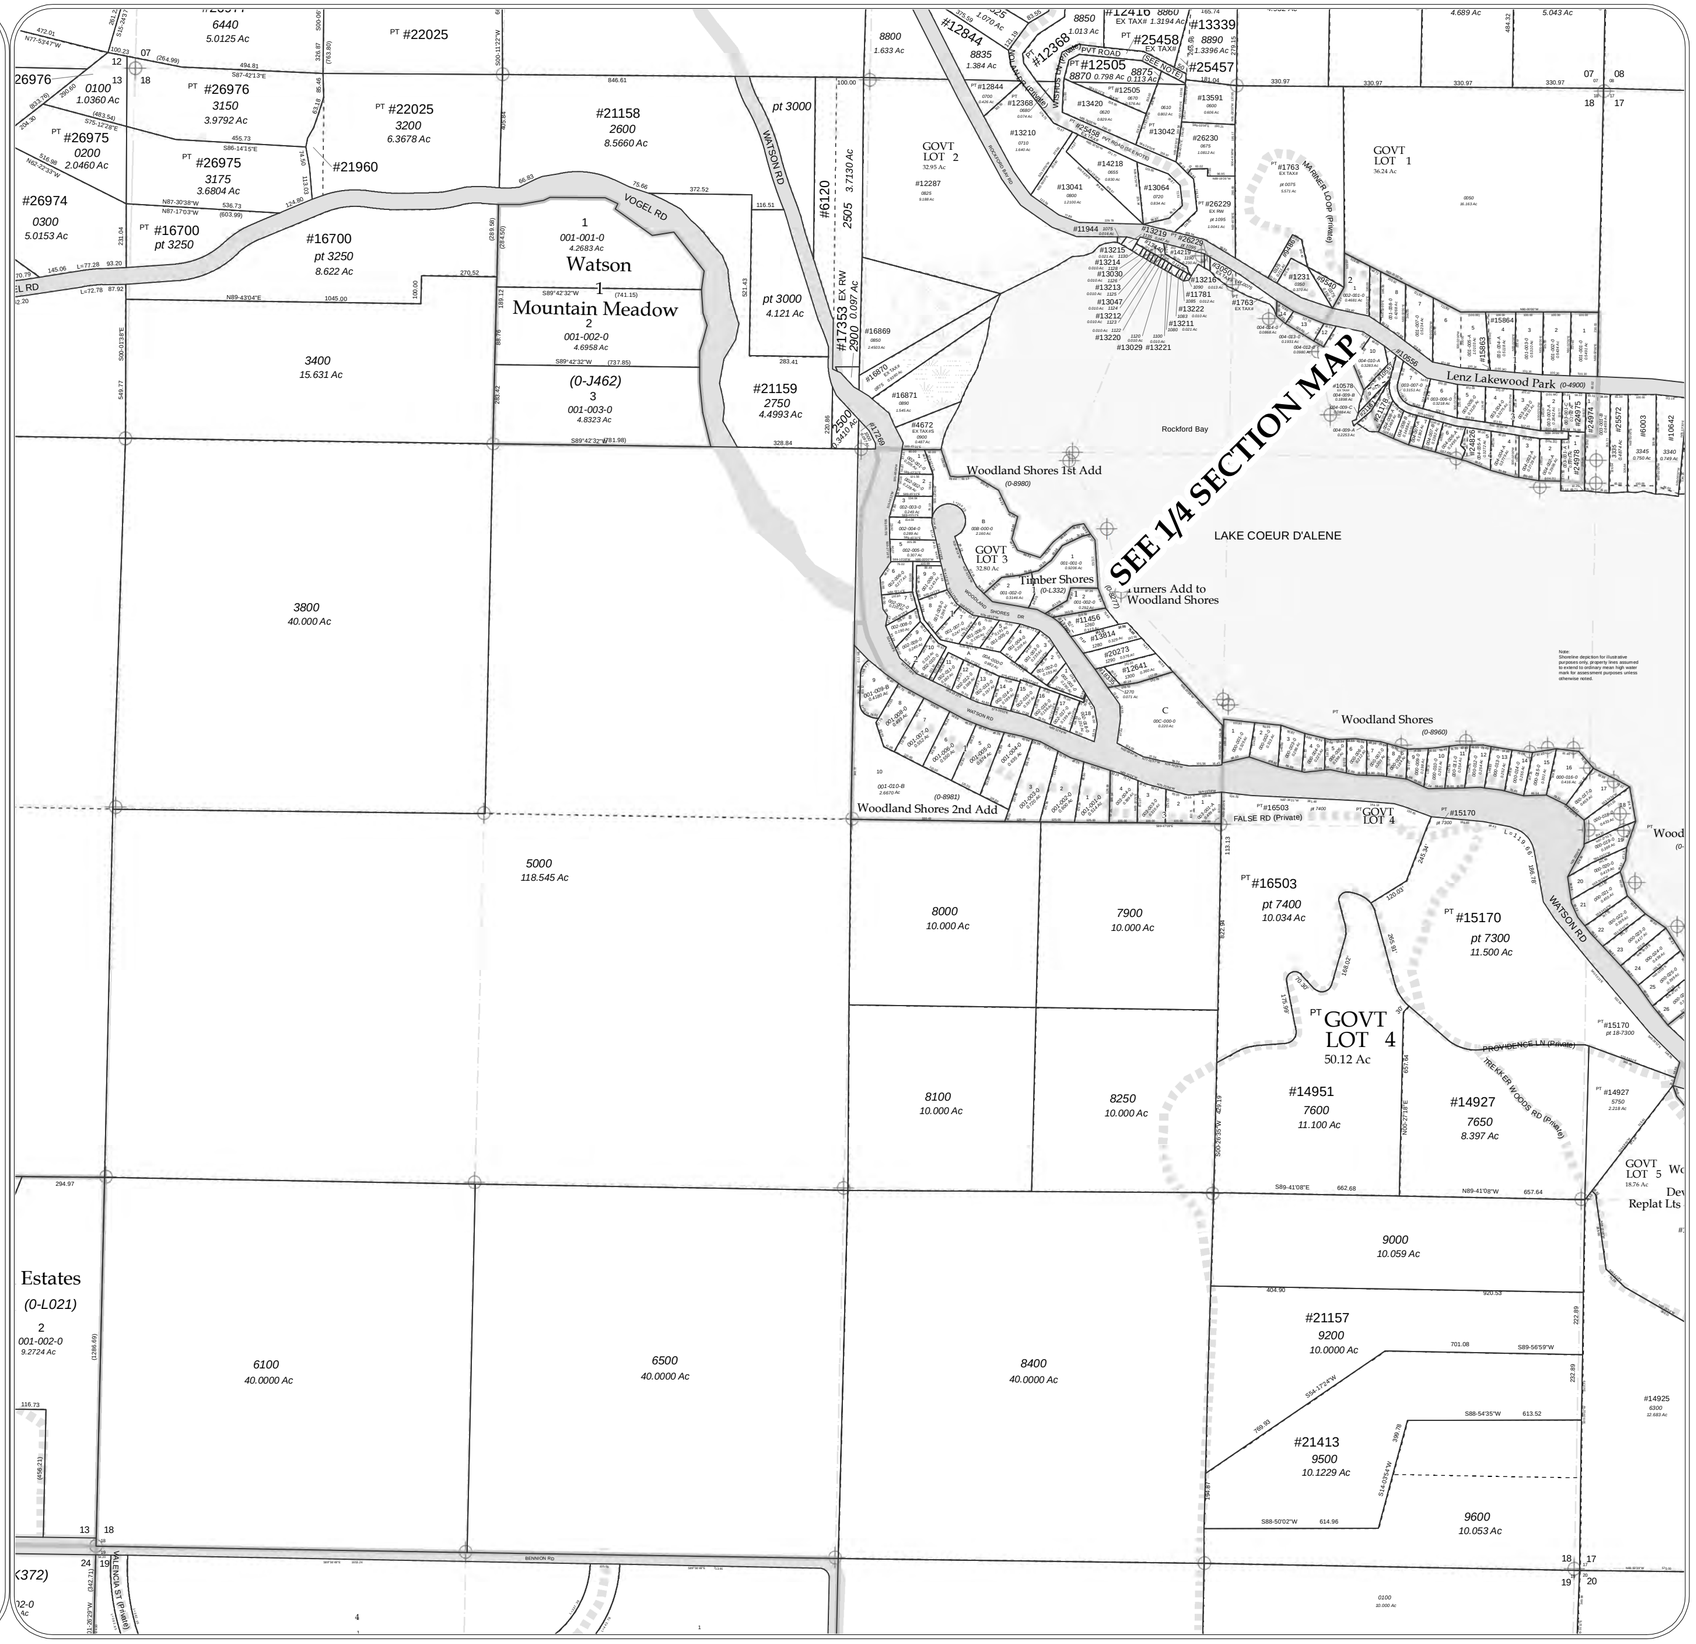

0 50 100 200 300 400 500 600 Feet

Maptile: 48N04W18

Sec. 18 Twp 48 N. R. 4 W. B. M.