## SEGREGATION REVISIONS

* * * * * * * * * * * * * * * * * * * * * * * * * * * * * * * * * * * * * *

The revision dates below represent the file save dates for the posting of the listed revisions.
The archive dates for these revisions are posted within the ARCHIVE REVISIONS box in the drawing title block.

**09/05/02 – TH**
49N01E–00–0001, 0002 & 34–3750 created from Union Pacific R.R. R/W (02)

**03/04/25 – GP**
Ptn SHOSHONE COUNTY RP49N01E–03–0200 & 10–0200 combined w/ KOOTENAI COUNTY as 49N01E–03–2500, 4800, 10–2500 & 10–4800 (25)

THIS DRAWING IS TO BE USED FOR REFERENCE PURPOSES ONLY, AND THE COUNTY IS NOT RESPONSIBLE FOR ANY INACCURACIES HEREIN CONTAINED.

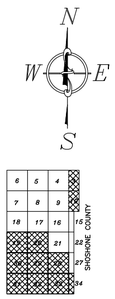


*KOOTENAI COUNTY*
*IDAHO*

## ARCHIVE REVISIONS

| INITIALS | ACTIVITY | DATE |
|---|---|---|
| TH | RAPID CONVERSION | 02–13–01 |
| JCJ | GIS CONVERSION | 03–31–04 |
| JCJ | GIS CONVERSION | 03–31–04 |
| GRP | BROKE OUT SECS 03, 10 | 03–04–25 |

IMAGE FILE: \NOT USED
DRAWING FILE: \491E.DWG 00–00–00

### NOTES:

All lots or parcels with given bearings and distances were calculated by traverse closure. All other parcels were calculated by the most accurate means possible with the given information (ie. length multiplied by width, triangulation, planimeter, scaling from existing map, and coordinate geometry). Acreages shown are net assessable; right–of–way, where applicable, has been removed. Distances and arc lengths less than 50' may not be shown due to space limitations. Dimensions in parenthesis denote record and/or platted lot line dimensions.

LOCATION OF ROADS SHOWN ARE BASED ON ADDRESSABLE ROAD INFORMATION AND MAY OR MAY NOT BE PUBLIC

Records of Survey used:

BK/PG DESCRIPTION

# *Twp. 49 N. R.1 E.B.M.*

49N01E

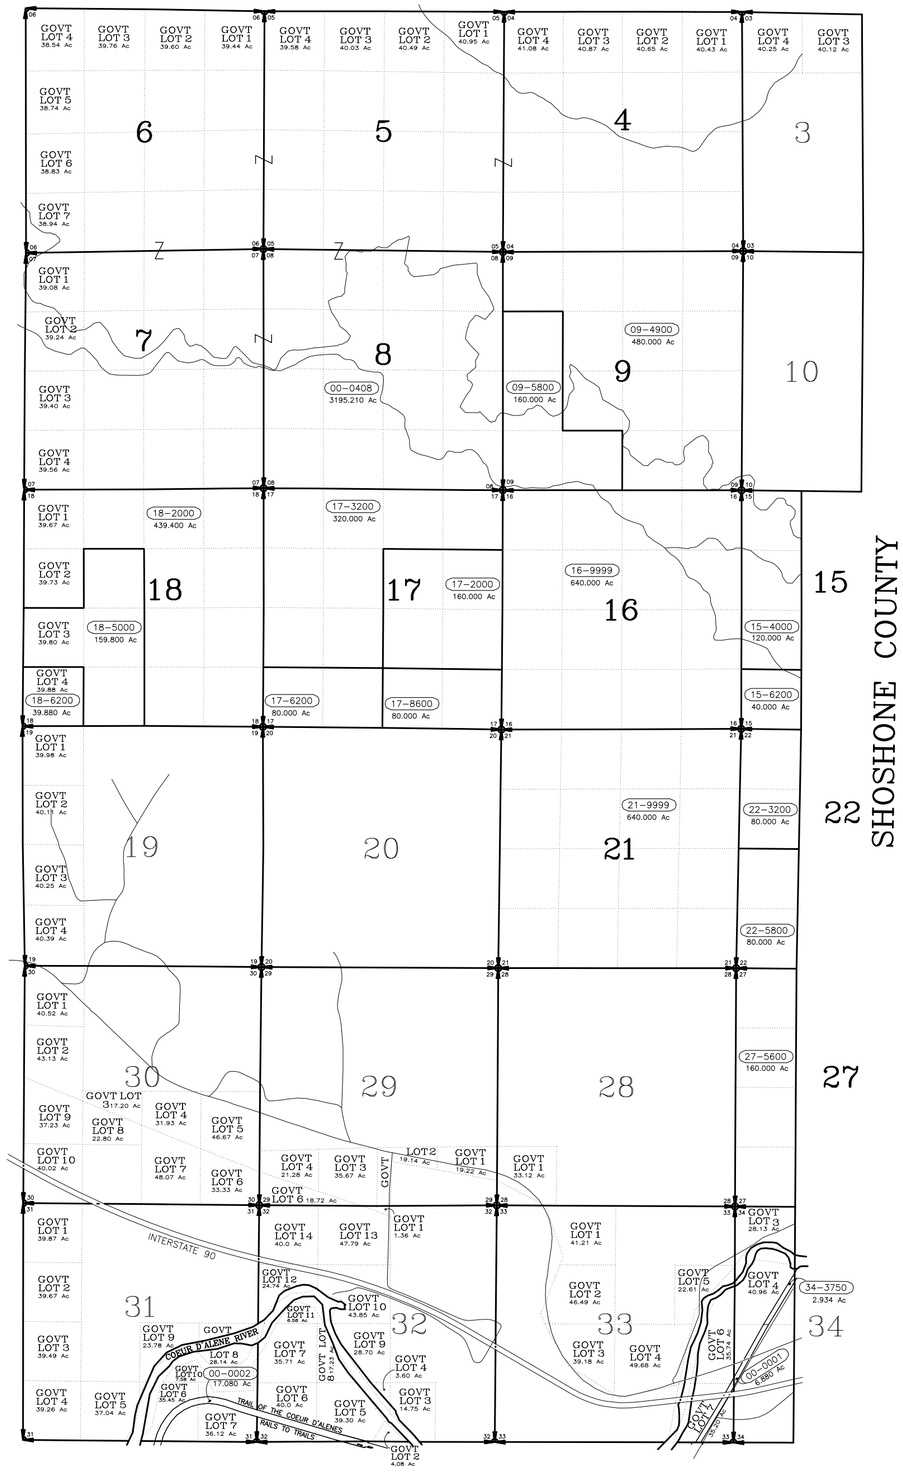


***SCALE: 1 INCH = 2400 FEET***

FILENAME: 491E(extension)

*Twp.49N. R.1E.B.M.*