Kootenai County, Idaho

MapTile Location within Township

6	5	4	3	2	1
7	8	9	10	11	12
18	17	16	15	14	13
19	20	21	22	23	24
30	29	28	27	26	25
31	32	33	34	35	36

N
W E
S

THIS DRAWING IS TO BE USED FOR REFERENCE PURPOSES ONLY, THE COUNTY IS NOT RESPONSIBLE FOR ANY INACCURRACIES CONTAINED HEREIN.

Map Revisions

07/21/09 - VMW
Ptn 49N03W-04-1875 combined w/ 1905 & redescribed as Tax#22379 (10)

02/02/23 - GP
Ptn 49N03W-03-3925 combined w/ 3850 & redescribed as Tax#27218; rem 3925 redescribed as Tax#27217 (23)

Notes:

Parcel areas have been calculated by traverse closure when sufficient information has been available. Area shown is Net Assessable Area; Right-of-Way, where applicable, has been subtracted. Distances and curve lengths less than 50' may not be shown due to scale limitations. Dimensions in parenthesis denote record and/or platted lot dimensions.

LOCATION OF ROADS SHOWN ARE BASED ON ADDRESSABLE ROAD INFORMATION AND MAY OR MAY NOT BE PUBLIC.

Parcel Identification Number (PIN) are comprised as follows:
Platted: Sub-code and Parcel ID# ex. C-3510 and 021-999-C Resulting PIN = C-3510-021-999-C or C3510021999C
Unplatted: TwpRngSec and Parcel ID# ex. 50N03W-16 and 7950 Resulting PIN = 50N03W-16-7950 or 50N03W167950

Legend

(C-5357) Sub-code
001-001-A Parcel ID# (PIN)
TaxParcels
LegalAreas
Road RW
Private Roads
Plat Boundaries
Railroad
City Limits
GCDB_Corners
GCDB_Lines

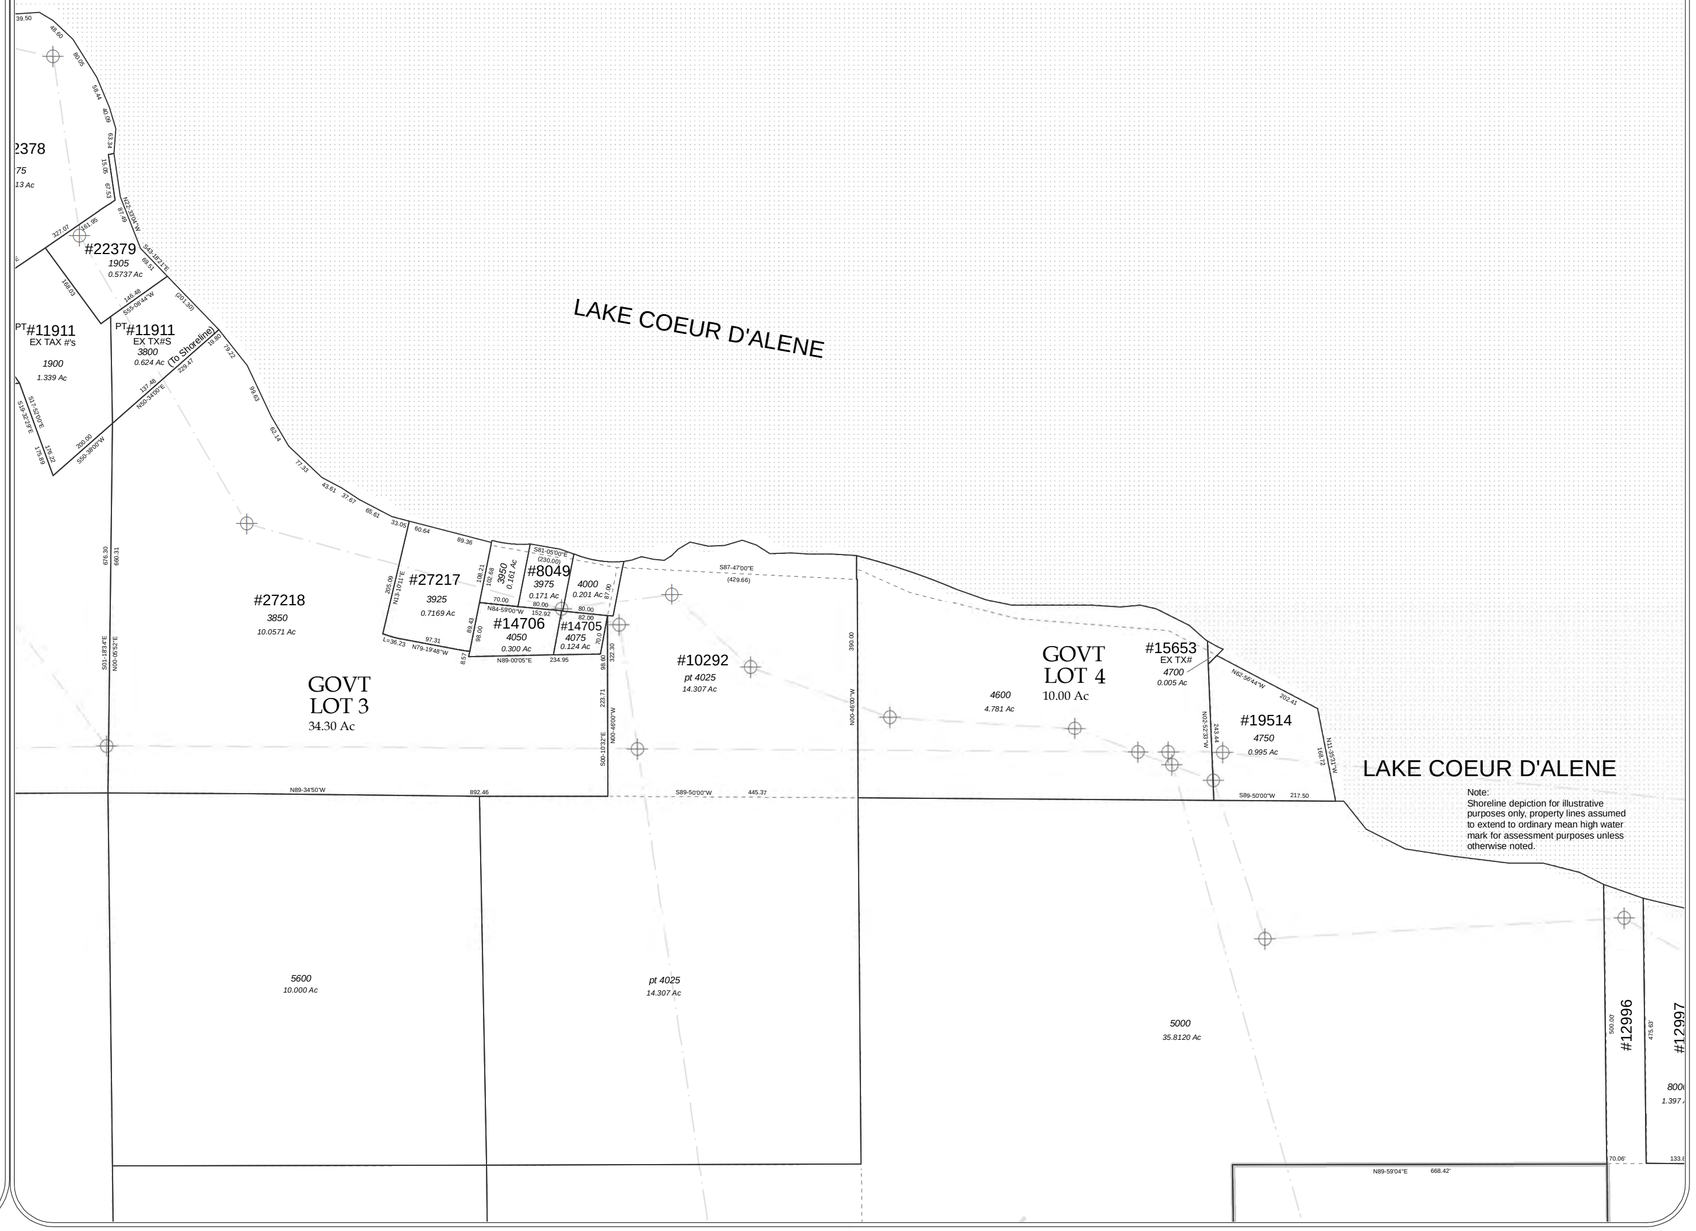

Maptile: 49N03W03NW

NW Sec. 03 Twp 49 N. R. 3 W. B. M.