Kootenai County, Idaho

MapTile Location within Township

6	5	4	3	2	1
7	8	9	10	11	12
18	17	16	15	14	13
19	20	21	22	23	24
30	29	28	27	26	25
31	32	33	34	35	36

N W E S

THIS DRAWING IS TO BE USED FOR REFERENCE PURPOSES ONLY, THE COUNTY IS NOT RESPONSIBLE FOR ANY INACCURACIES CONTAINED HEREIN.

Map Revisions

06/07/12 - ET
50N03W-26-7780 combined w/ 50N02W-30-6325 (13)
50N02W-30-6375 acreage adjusted (13)

03/11/20 - VMW
Ptn 50N02W-30-5575 combined w/ ptn 6150 & described as Tax#25904; 5570 out of 5575 & 6150 as Tax#25905 (20)

03/30/26 - GP
50N02W-30-5585 out of 5575 (26)

10/20/26 - MJB
Ptn 50N02W-30-6425 combined w/ 5700 & redescribed as Tax#28469 (27)

Notes:

NOTE:
BOOK 248 PAGE 189 OF DEEDS CONFLICTS WITH BOOK 338 PAGE 652 OF DEEDS OVER LOCATION OF SOUTH LINE OF SECTION. SEE RECORD OF SURVEY BOOK 4 PAGE 308.

Parcel areas have been calculated by traverse closure when sufficient information has been available. Area shown is Net Assessable Area; Right-of-Way, where applicable, has been subtracted. Distances and curve lengths less than 50' may not be shown due to scale limitations. Dimensions in parenthesis denote record and/or platted lot dimensions.

LOCATION OF ROADS SHOWN ARE BASED ON ADDRESSABLE ROAD INFORMATION AND MAY OR MAY NOT BE PUBLIC.

Parcel Identification Number (PIN) are comprised as follows:
Platted: Sub-code and Parcel ID# ex. C-3510 and 021-999-C Resulting PIN = C-3510-021-999-C or C3510021999C
Unplatted: TwpRngSec and Parcel ID# ex. 50N03W-16 and 7950 Resulting PIN = 50N03W-16-7950 or 50N03W167950

Legend

(C-5357) Sub-code
001-001-A Parcel ID# (PIN)
TaxParcels
LegalAreas
Road RW
Private Roads
Plat Boundaries
Railroad
City Limits
GCDB_Corners
GCDB_Lines

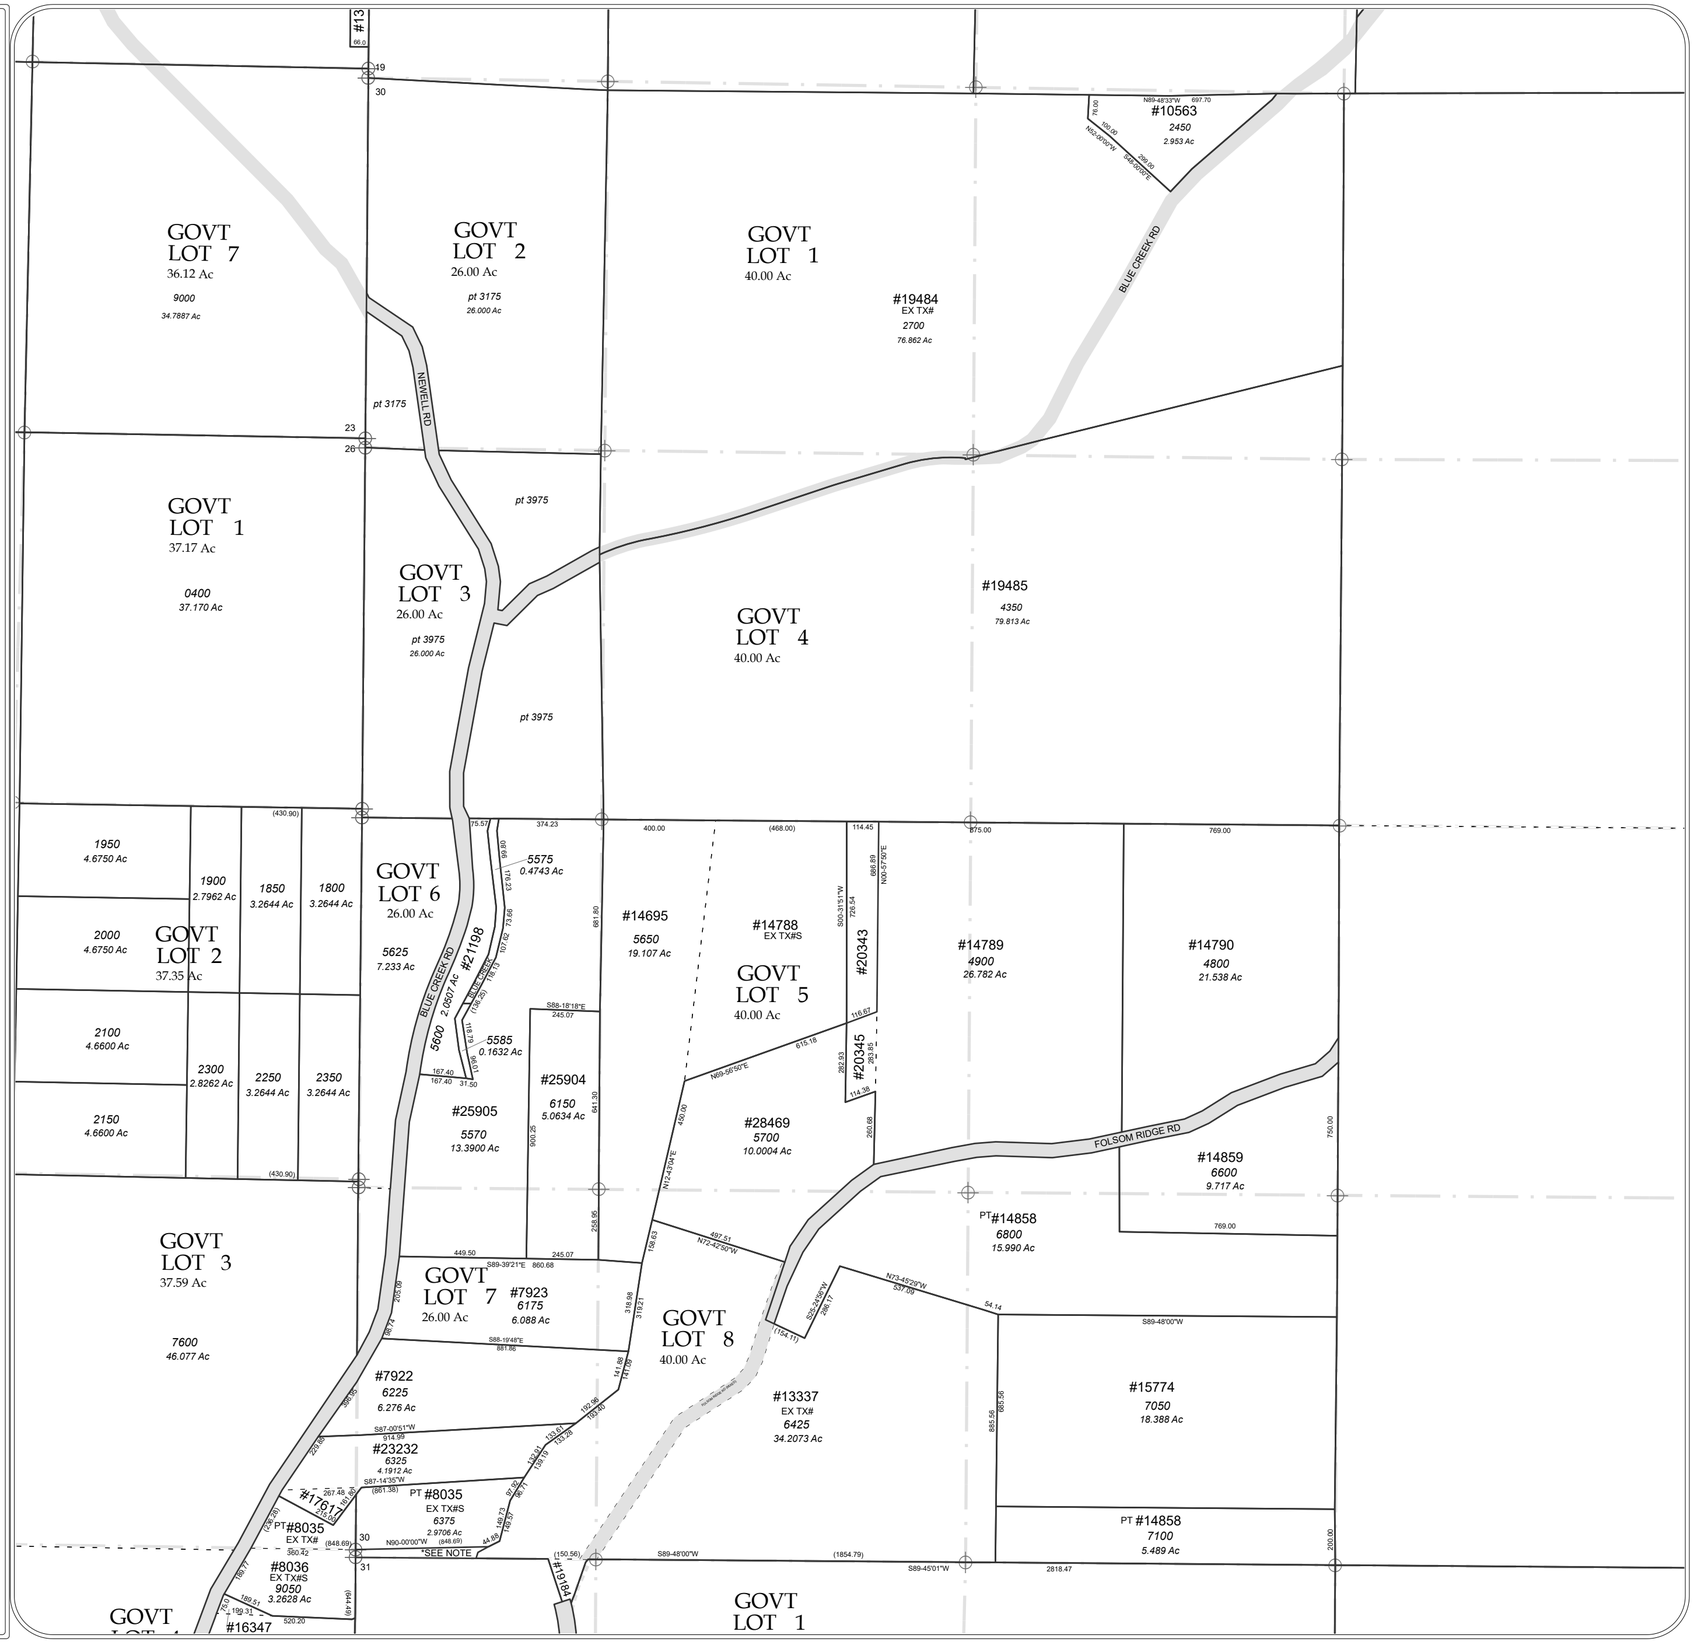

Maptile: 50N02W30W2

W 1/2 Sec. 30 Twp 50 N. R. 2 W. B. M.