Kootenai County, Idaho

MapTile Location within Township

6	5	4	3	2	1
7	8	9	10	11	12
18	17	16	15	14	13
19	20	21	22	23	24
30	29	28	27	26	25
31	32	33	34	35	36

N W E S

THIS DRAWING IS TO BE USED FOR REFERENCE PURPOSES ONLY, THE COUNTY IS NOT RESPONSIBLE FOR ANY INACCURACIES CONTAINED HEREIN.

Map Revisions

08/03/09 - ET
Ptn 0-7720-00D-005-A combined w/ 0-8480-000-001-A (10)

09/26/12 - ET
50N04W-35-0190 & 0600 combined w/ 0200 and all redescribed as Tax#23332(13)
Ptn 50N04W-35-0610 redescribed as Tax#23333 (13)

07/12/19 - ET
Ptn 0-8480-000-006-0 combined w/ 007-0 (both now -A) & redescribed as Tax#25616; Rem 006-A redescribed as Tax#25615 (20)

02/19/20 - ET
0-8480-000-006-A & 007-A platted into WASHINGTON PLACE SUB 1ST ADD (20)

08/25/20 - GP
50N04W-26-6350 map audit (21)

Notes:

Parcel areas have been calculated by traverse closure when sufficient information has been available. Area shown is Net Assessable Area; Right-of-Way, where applicable, has been subtracted. Distances and curve lengths less than 50' may not be shown due to scale limitations. Dimensions in parenthesis denote record and/or platted lot dimensions.

LOCATION OF ROADS SHOWN ARE BASED ON ADDRESSABLE ROAD INFORMATION AND MAY OR MAY NOT BE PUBLIC.

Parcel Identification Number (PIN) are comprised as follows:
Platted: Sub-code and Parcel ID# ex. C-3510 and 021-999-C Resulting PIN = C-3510-021-999-C or C3510021999C
Unplatted: TwpRngSec and Parcel ID# ex. 50N03W-16 and 7950 Resulting PIN = 50N03W-16-7950 or 50N03W167950

Legend

(C-5357) Sub-code
001-001-A Parcel ID# (PIN)
TaxParcels
LegalAreas
Road RW
Private Roads
Plat Boundaries
Railroad
City Limits
GCDB_Corners
GCDB_Lines

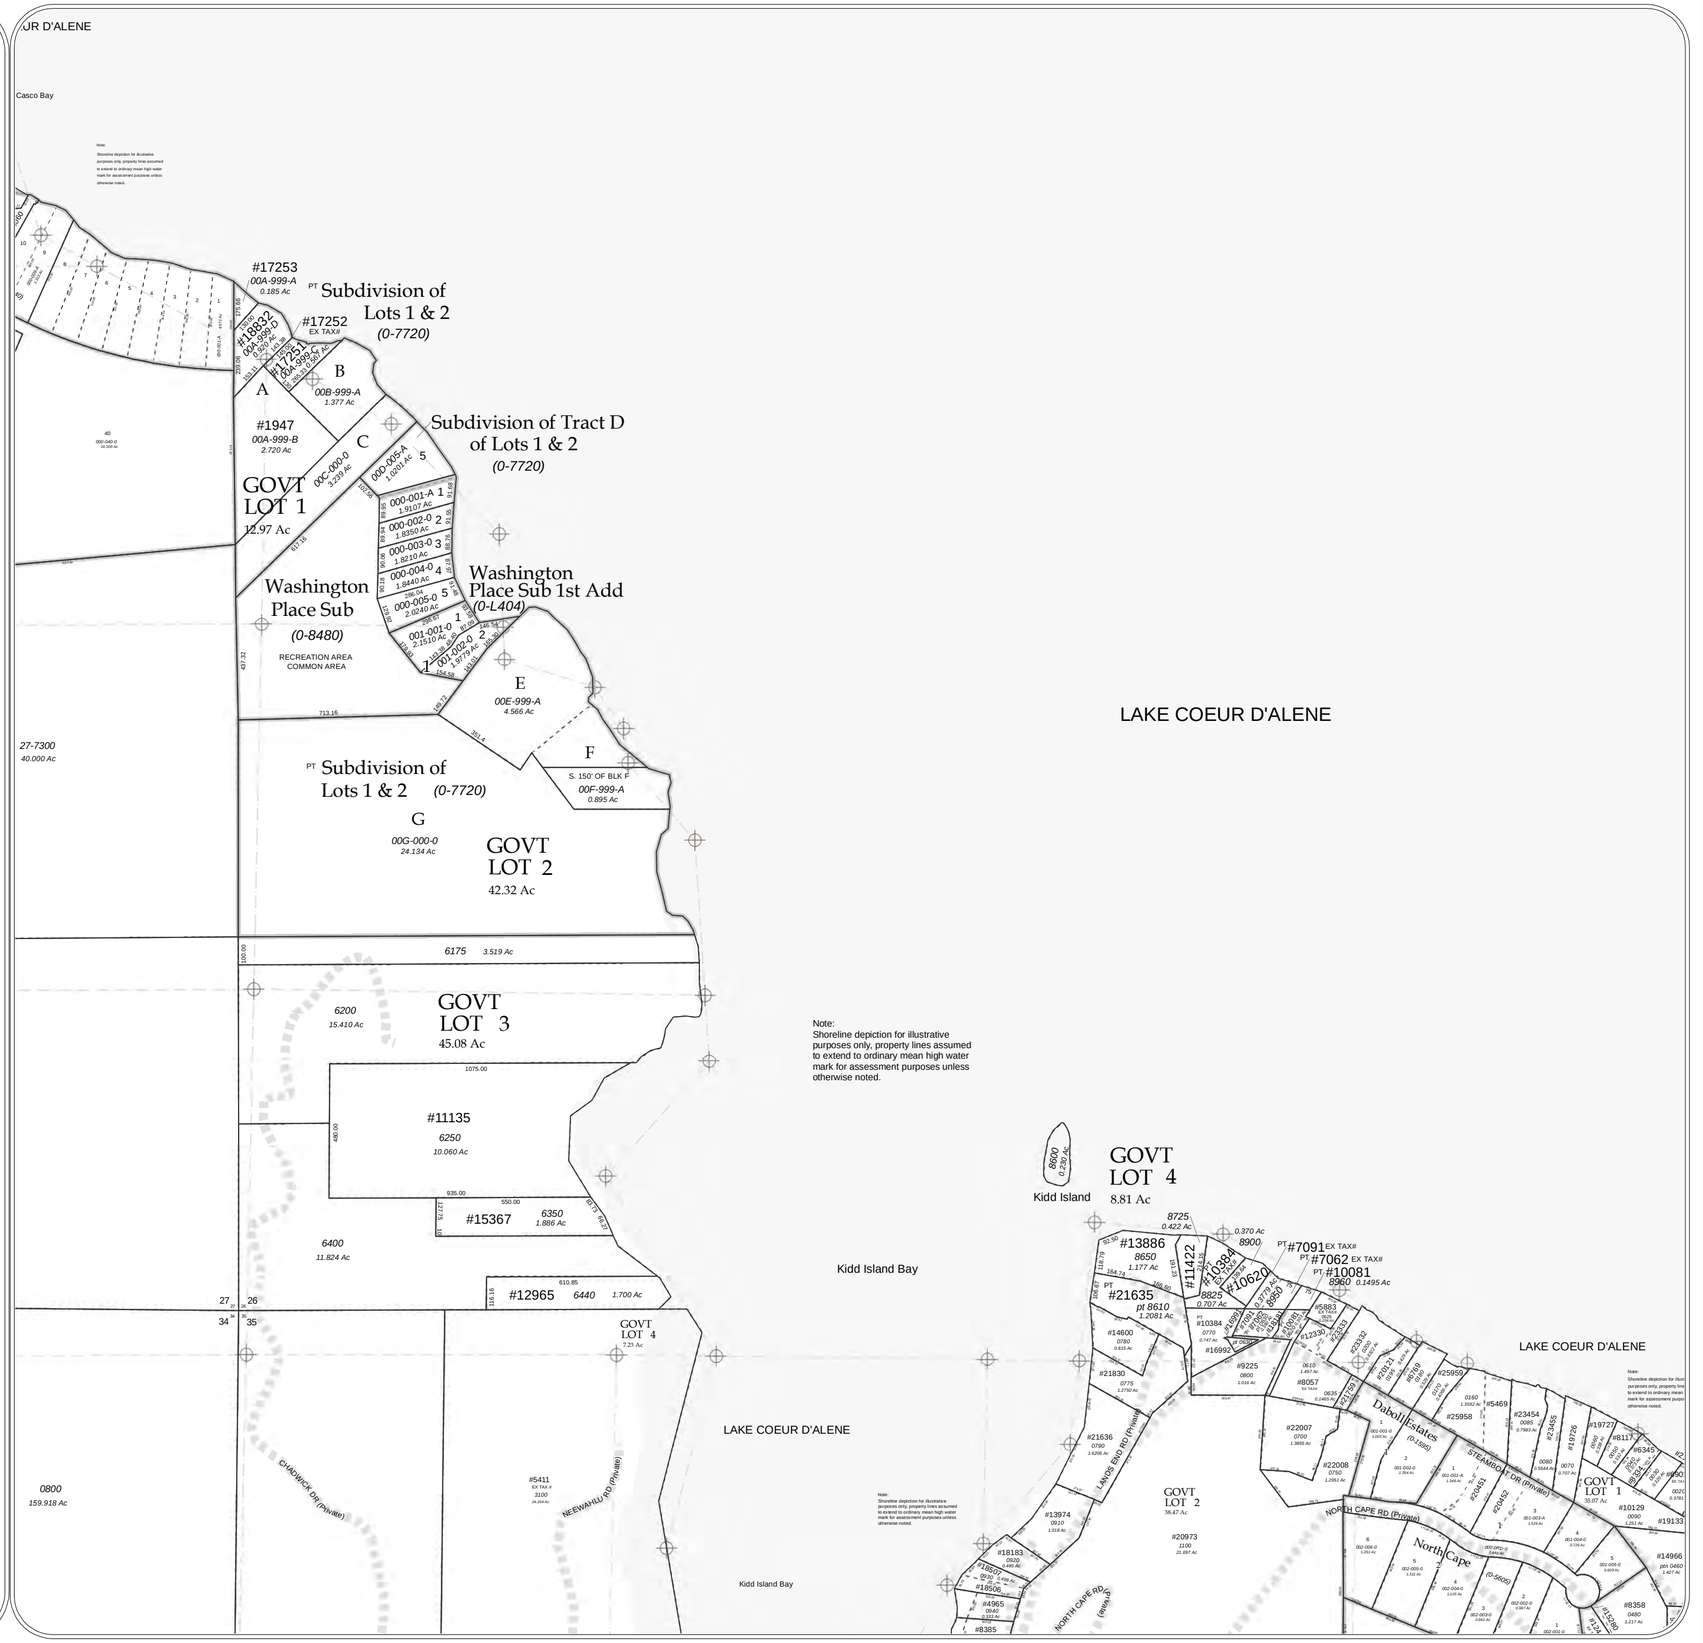

0 50 100 200 300 400 500 600 Feet

Maptile: 50N04W26

Sec. 26 Twp 50 N. R. 4 W. B. M.