Kootenai County, Idaho

MapTile Location within Township

6	5	4	3	2	1
7	8	9	10	11	12
18	17	16	15	14	13
19	20	21	22	23	24
30	29	28	27	26	25
31	32	33	34	35	36

N
W E
S

THIS DRAWING IS TO BE USED FOR REFERENCE PURPOSES ONLY, THE COUNTY IS NOT RESPONSIBLE FOR ANY INACCURACIES CONTAINED HEREIN.

Map Revisions

01/22/09 - JB
Ptn 51N03W-31-9400 combined w/ 32-6250 & redescribed as Tax#22208 (09)

11/09/09 - ET
51N03W-32-6300 & 6400 out of 6250 as Tax#22490 & #22491 (10)
51N03W-32-6350 out of 6250 as Tax#22494; Remainder 6250 redescribed as Tax#22495 (10)

04/30/12 - VMW
51N03W-32-6550 redescribed as Tax#23199 (13)

08/13/12 - ET
51N03W-32-6350 combined w/ 6400 (13)

08/07/13 - VMW
51N03W-32-6400 comb w/ 6300 & redescribed as Tax#23523 (14)

01/31/19 - ET
Ptn 51N03W-32-6320 out of 6300 (19)

02/21/19 - ET
Ptn 51N03W-32-6250 combined w/ 6320 (19)

Notes:

Parcel areas have been calculated by traverse closure when sufficient information has been available. Area shown is Net Assessable Area; Right-of-Way, where applicable, has been subtracted. Distances and curve lengths less than 50' may not be shown due to scale limitations. Dimensions in parenthesis denote record and/or platted lot dimensions.

LOCATION OF ROADS SHOWN ARE BASED ON ADDRESSABLE ROAD INFORMATION AND MAY OR MAY NOT BE PUBLIC.

Parcel Identification Number (PIN) are comprised as follows:
Platted: Sub-code and Parcel ID# ex. C-3510 and 021-999-C Resulting PIN = C-3510-021-999-C or C3510021999C
Unplatted: TwpRngSec and Parcel ID# ex. 50N03W-16 and 7950 Resulting PIN = 50N03W-16-7950 or 50N03W167950

Legend

(C-5357) Sub-code
001-001-A Parcel ID# (PIN)
TaxParcels
LegalAreas
Road RW
Private Roads
Plat Boundaries
Railroad
City Limits
GCDB_Corners
GCDB_Lines

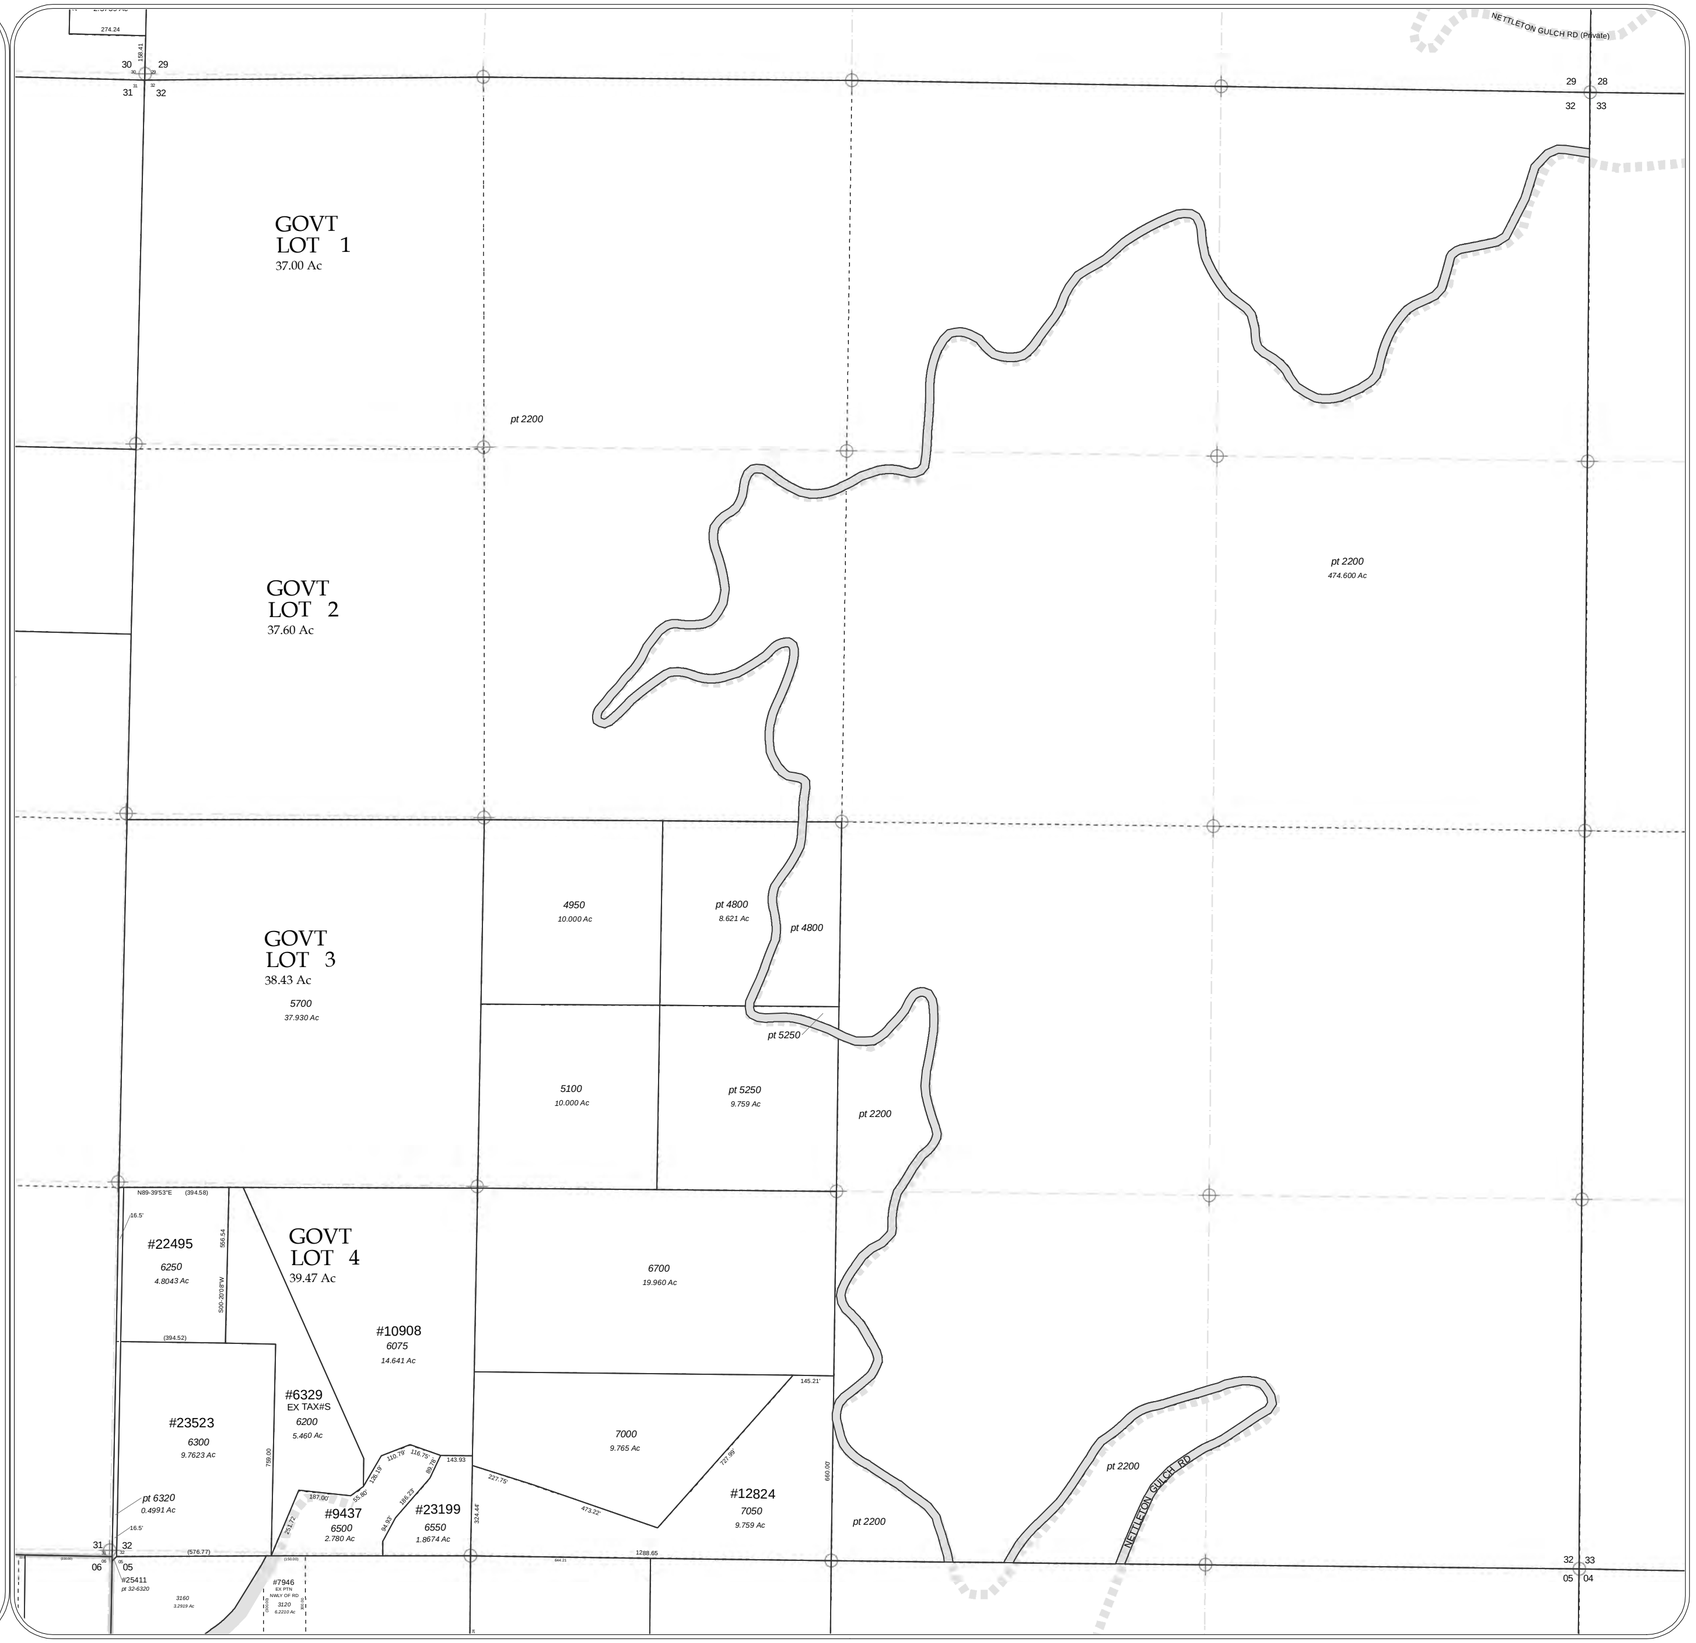

Maptile: 51N03W32

Sec. 32 Twp 51 N. R. 3 W. B. M.