Kootenai County, Idaho

MapTile Location within Township

6	5	4	3	2	1
7	8	9	10	11	12
18	17	16	15	14	13
19	20	21	22	23	24
30	29	28	27	26	25
31	32	33	34	35	36

N
W E
S

THIS DRAWING IS TO BE USED FOR REFERENCE PURPOSES ONLY, THE COUNTY IS NOT RESPONSIBLE FOR ANY INACCURACIES CONTAINED HEREIN.

Map Revisions

03/22/19 - TH
Ptn 51N04W-08-2700 (now R-0000-008) annexed into City of Rathdrum per Ord #573, rem now 51N04W-08-6000 (19)

03/25/21 - GP
51N04W-08-6000 (now R-0000-008) annexed into City of Rathdrum per Ord#593 (21)

02/16/22 - JP
R-0000-008-5000 out of 6000 as Tax#26778 (22)

02/27/23 - GP
Ptns R-0000-008-5000 & 6000 out to RW (23)

08/30/23 - GP
R-0000-008-5000 platted into BROOKSHIRE SOUTH (24)

02/20/26 - MJB
R-0000-008-6000 & R-L468-000-00H-0 platted into TROSSICKS (26)

Notes:

Parcel areas have been calculated by traverse closure when sufficient information has been available. Area shown is Net Assessable Area; Right-of-Way, where applicable, has been subtracted. Distances and curve lengths less than 50' may not be shown due to scale limitations. Dimensions in parenthesis denote record and/or platted lot dimensions.

LOCATION OF ROADS SHOWN ARE BASED ON ADDRESSABLE ROAD INFORMATION AND MAY OR MAY NOT BE PUBLIC.

Parcel Identification Number (PIN) are comprised as follows:
Platted: Sub-code and Parcel ID# ex. C-3510 and 021-999-C Resulting PIN = C-3510-021-999-C or C3510021999C
Unplatted: TwpRngSec and Parcel ID# ex. 50N03W-16 and 7950 Resulting PIN = 50N03W-16-7950 or 50N03W167950

Legend

(C-5357) Sub-code
001-001-A Parcel ID# (PIN)
TaxParcels
LegalAreas
Road RW
Private Roads
Plat Boundaries
Railroad
City Limits
GCDB_Corners
GCDB_Lines

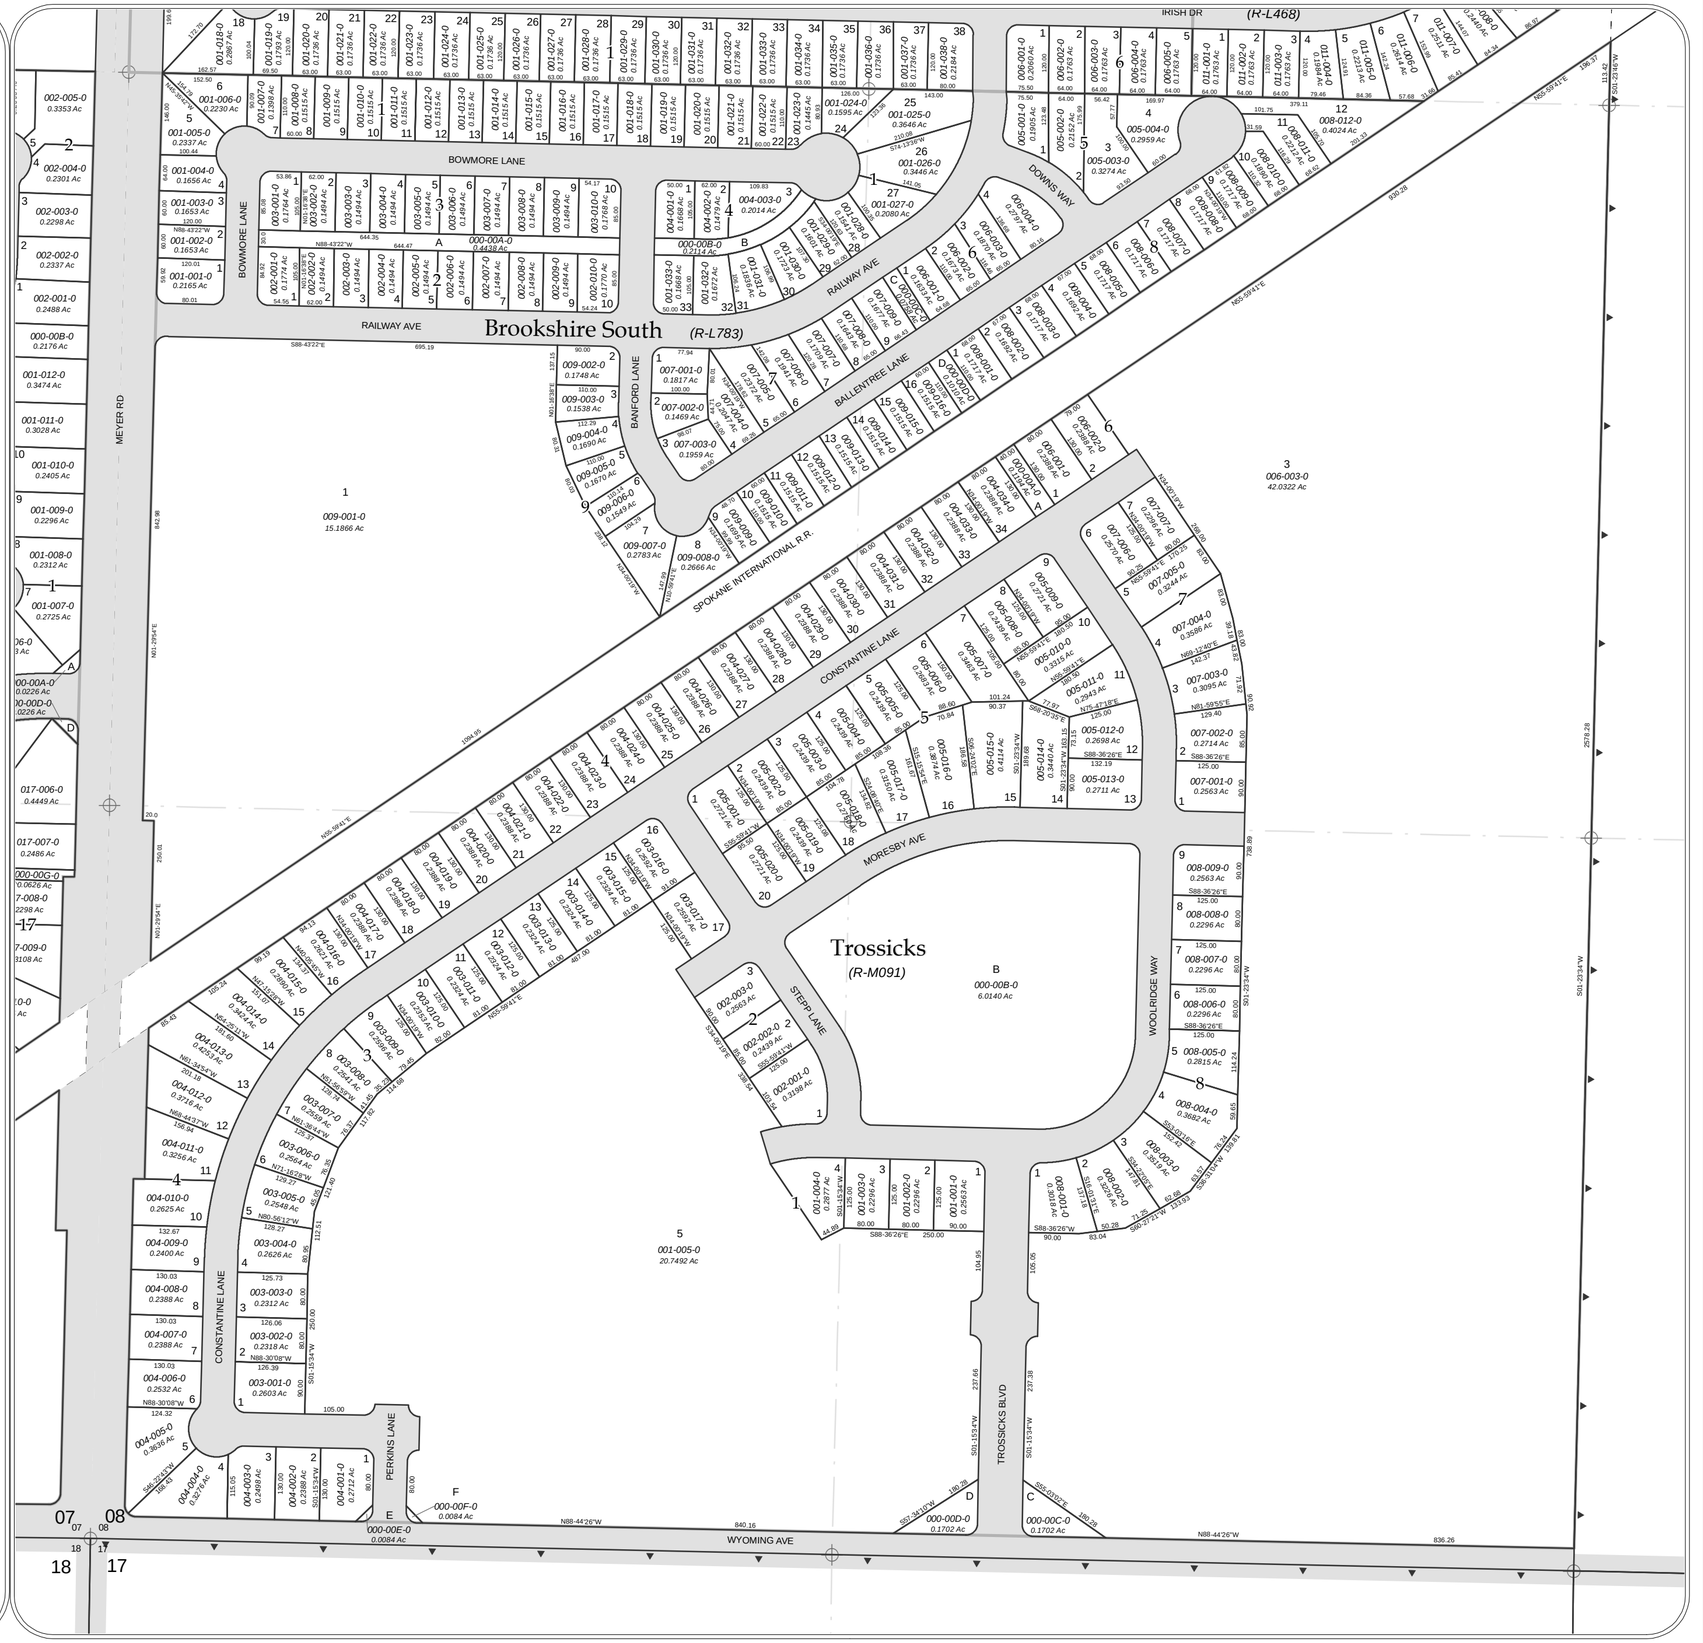

0 50 100 200 300 400 500 600 Feet

Maptile: 51N04W08SW

SW Sec. 08 Twp 51 N. R. 4 W. B. M.