Kootenai County, Idaho

MapTile Location within Township

6	5	4	3	2	1
7	8	9	10	11	12
18	17	16	15	14	13
19	20	21	22	23	24
30	29	28	27	26	25
31	32	33	34	35	36

N W E S

THIS DRAWING IS TO BE USED FOR REFERENCE PURPOSES ONLY, THE COUNTY IS NOT RESPONSIBLE FOR ANY INACCURACIES CONTAINED HEREIN.

Map Revisions

02/22/10 - VMW
Ptn of 52N03W-33-4400 combined w/ 3700 (10)

10/06/11 - ET
52N03W-33-6500 out of 7000 (12)

06/12/19 - VMW
52N03W-33-6500 combined w/ 7000 (20)

10/26/21 - GP
52N03W-33-6450 out of 6350 & 6400 as Tax#26575 (22)

3/25/24 - ACB
52N03W-33-2975, 3400, 3700, 3800, 4400 & 4500 redescribed as Tax#27670, #27669, #27671, #27668, #27672 & #27673 per bndry ln adj (24)

Notes:

Parcel areas have been calculated by traverse closure when sufficient information has been available. Area shown is Net Assessable Area; Right-of-Way, where applicable, has been subtracted. Distances and curve lengths less than 50' may not be shown due to scale limitations. Dimensions in parenthesis denote record and/or platted lot dimensions.

LOCATION OF ROADS SHOWN ARE BASED ON ADDRESSABLE ROAD INFORMATION AND MAY OR MAY NOT BE PUBLIC.

Parcel Identification Number (PIN) are comprised as follows:
Platted: Sub-code and Parcel ID# ex. C-3510 and 021-999-C — Resulting PIN = C-3510-021-999-C or C3510021999C
Unplatted: TwpRngSec and Parcel ID# ex. 50N03W-16 and 7950 — Resulting PIN = 50N03W-16-7950 or 50N03W167950

Legend

(C-5357) Sub-code
001-001-A Parcel ID# (PIN)
TaxParcels
LegalAreas
Road RW
Private Roads
Plat Boundaries
Railroad
City Limits
GCDB_Corners
GCDB_Lines

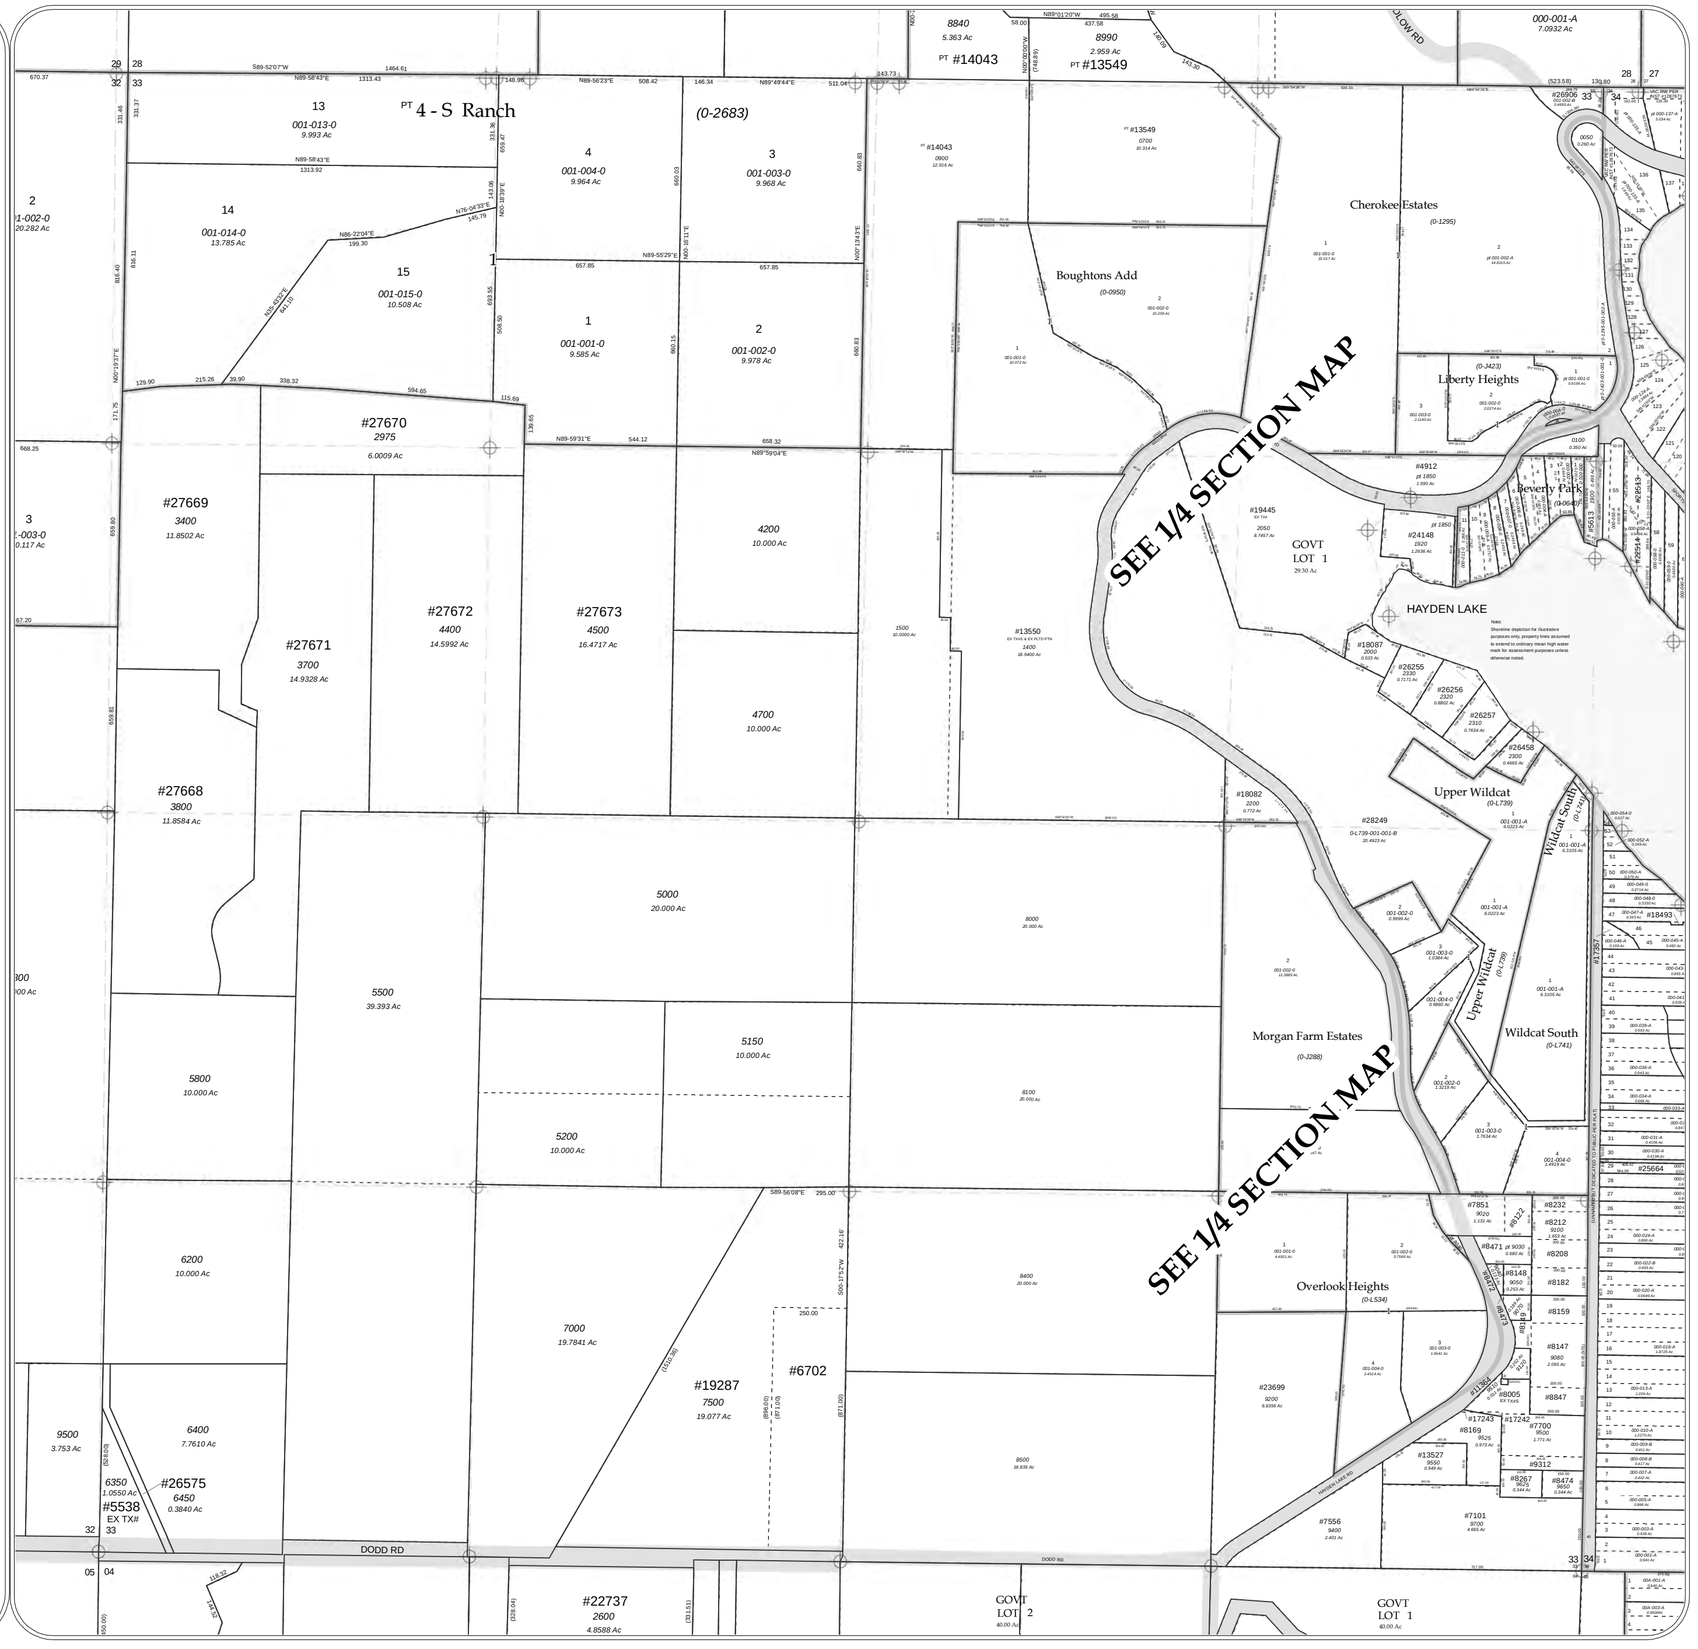

Maptile: 52N03W33

Sec. 33 Twp 52 N. R. 3 W. B. M.