Kootenai County, Idaho

MapTile Location within Township

6	5	4	3	2	1
7	8	9	10	11	12
18	17	16	15	14	13
19	20	21	22	23	24
30	29	28	27	26	25
31	32	33	34	35	36

N W E S

THIS DRAWING IS TO BE USED FOR REFERENCE PURPOSES ONLY, THE COUNTY IS NOT RESPONSIBLE FOR ANY INACCURRACIES CONTAINED HEREIN.

Map Revisions

ET - 05/14/08
0-8000-000-009-0 combined w/ 008-0 (now -A) (09)

08/27/08 - ET
Ptn of 52N05W-01-5770 combined w/ 0-8000-000-008-A as Tax #22016 (09)

03/05/2012 - VMW
52N05W-01-4725 & 5770 acreage amended (12)

Notes:

Parcel areas have been calculated by traverse closure when sufficient information has been available. Area shown is Net Assessable Area; Right-of-Way, where applicable, has been subtracted. Distances and curve lengths less than 50' may not be shown due to scale limitations. Dimensions in parenthesis denote record and/or platted lot dimensions.

LOCATION OF ROADS SHOWN ARE BASED ON ADDRESSABLE ROAD INFORMATION AND MAY OR MAY NOT BE PUBLIC.

Parcel Identification Number (PIN) are comprised as follows:
Platted: Sub-code and Parcel ID# ex. C-3510 and 021-999-C Resulting PIN = C-3510-021-999-C or C3510021999C
Unplatted: TwpRngSec and Parcel ID# ex. 50N03W-16 and 7950 Resulting PIN = 50N03W-16-7950 or 50N03W167950

Legend

(C-5357) Sub-code	TaxParcels	Private Roads	# # City Limits
001-001-A Parcel ID# (PIN)	LegalAreas	Plat Boundaries	A GCDB_Corners
	Road RW	Railroad	GCDB_Lines

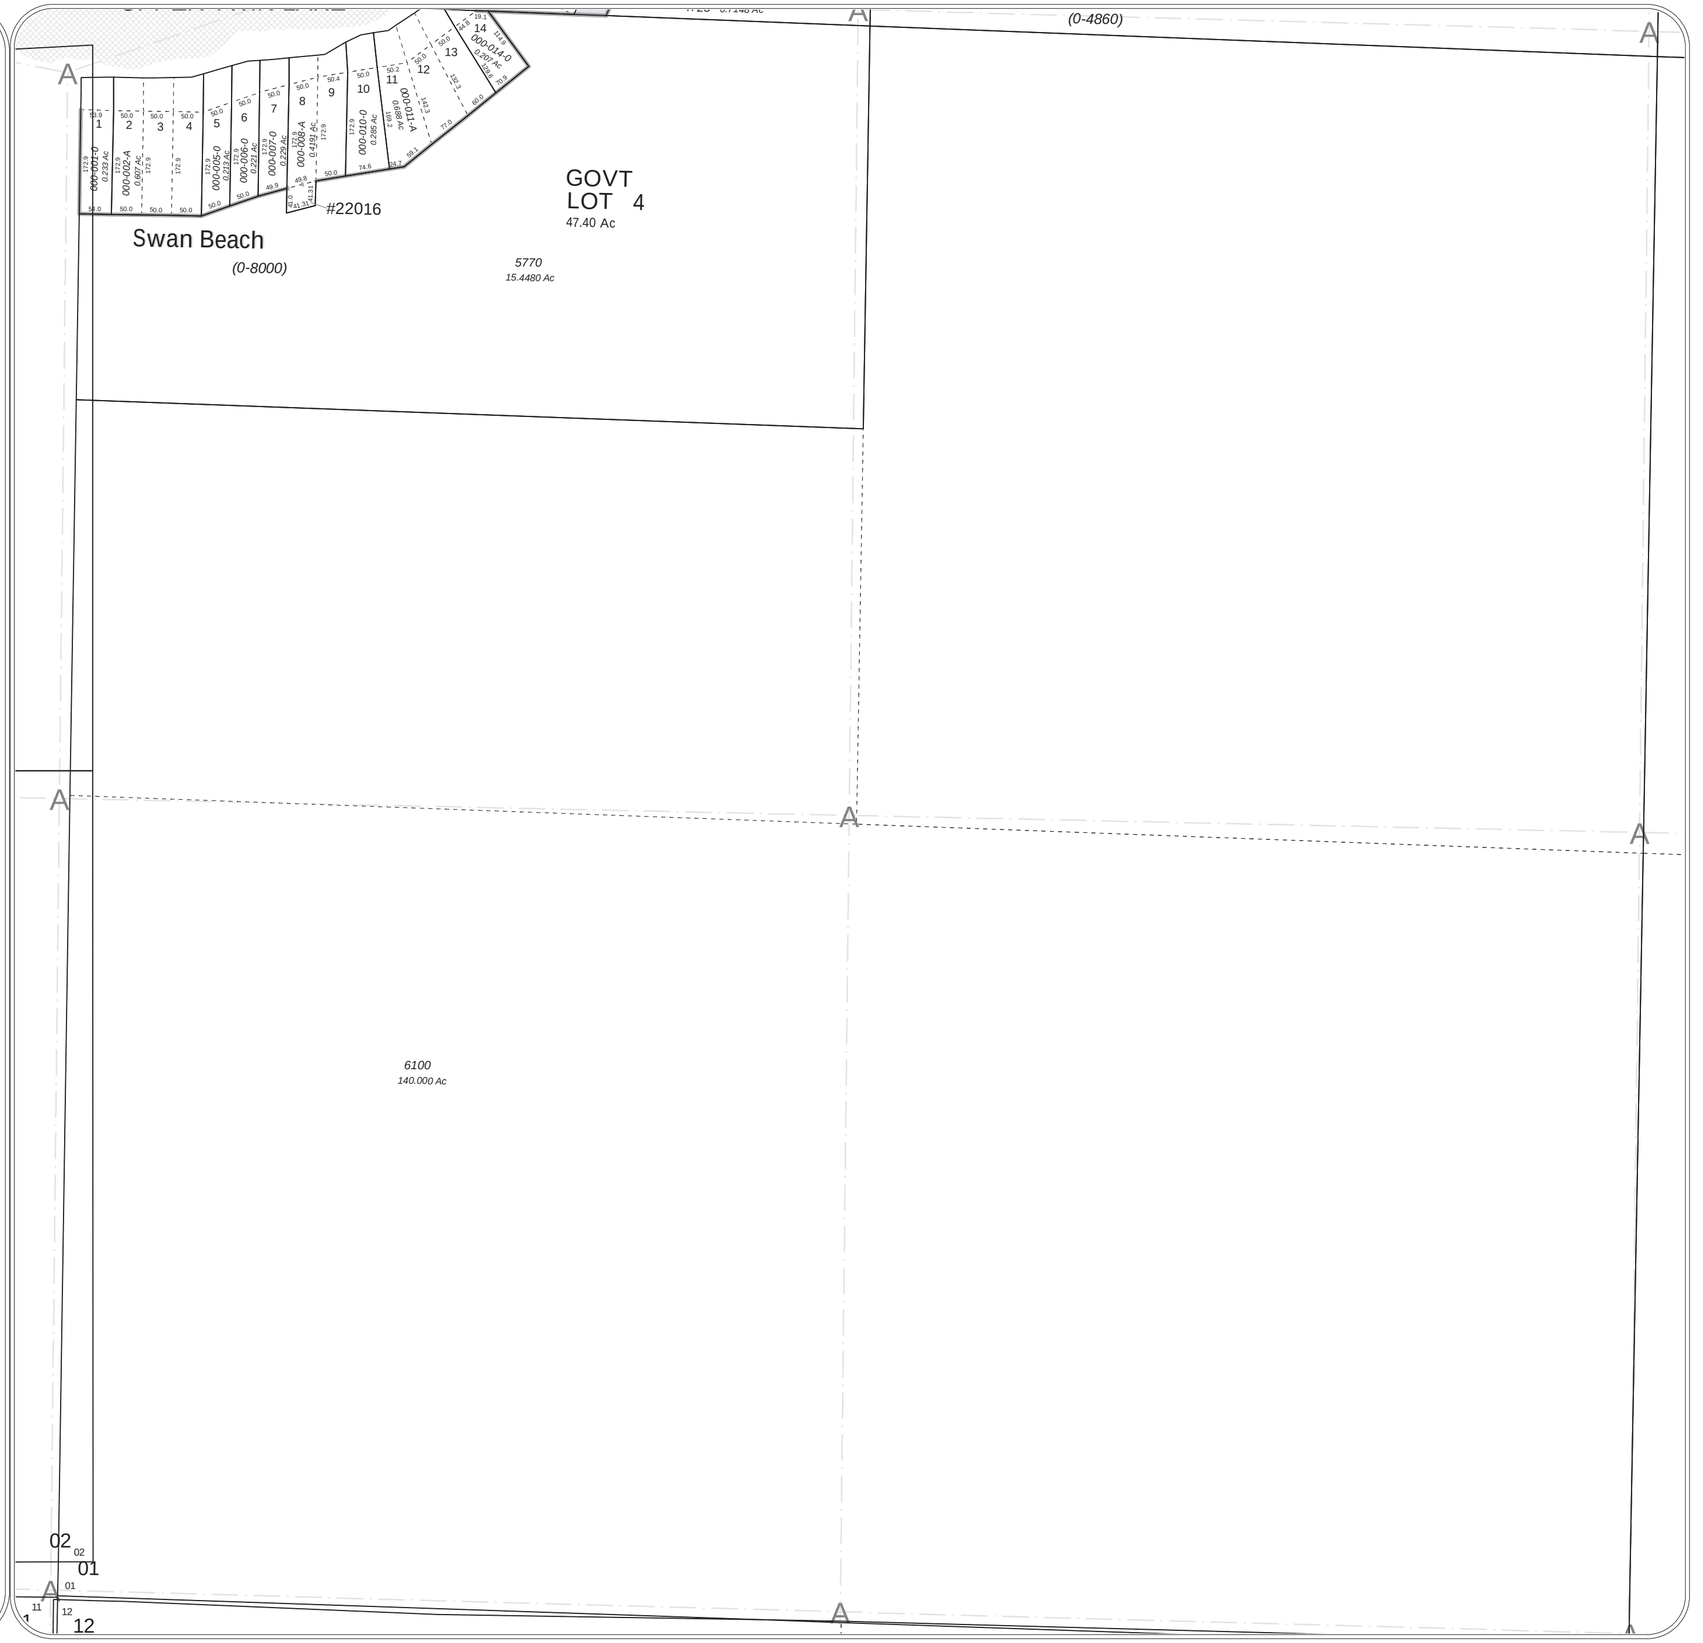

Maptile: 52N05W01SW

SW Sec. 01 Twp 52 N. R. 5 W. B. M.