SEGREGATION REVISIONS

* *

The revision dates below represent the file save dates for the posting of the listed revisions.
The archive dates for these revisions are posted within the ARCHIVE REVISIONS box in the drawing title block.

06/23/99 – VMC
52N05W–24–9400 combined w/ 9070 and now described as Tax #18203 (Y2K)

02/01/01 – VMC
52N05W–24–9200 combined w/ 9800 (01)

08/03/05 – SLW
52N05W–24–7700 out of 9800 (06)

THIS DRAWING IS TO BE USED FOR REFERENCE PURPOSES ONLY, AND THE COUNTY IS NOT RESPONSIBLE FOR ANY INACCURACIES HEREIN CONTAINED.

N
W E
S

6	5				
7	8	9	10		
18	17	16	15		
19	20	21	22	23	

KOOTENAI COUNTY
IDAHO

ARCHIVE REVISIONS

INITIALS	ACTIVITY	DATE
JCJ	CONVERSION	07–30–01
bc	GIS CONVERSION	01–02–04
bc	UPDATE TWP CONVENTIONS	02–05–04
TH	BROKE OUT SECTIONS 12, 13 & 14	04–14–11
TH	BROKE OUT SECTIONS 04 & 24	04–27–11

IMAGE FILE: \NOT USED
DRAWING FILE: \525W.DWG 00–00–00

NOTES:

All lots or parcels with given bearings and distances were calculated by traverse closure. All other parcels were calculated by the most accurate means possible with the given information (ie. length multiplied by width, triangulation, planimeter, scaling from existing map, and coordinate geometry). Acreages shown are net assessable; right–of–way, where applicable, has been removed. Distances and arc lengths less than 50' may not be shown due to space limitations. Dimensions in parenthesis denote record and/or platted lot line dimensions.

LOCATION OF ROADS SHOWN ARE BASED ON ADDRESSABLE ROAD INFORMATION AND MAY OR MAY NOT BE PUBLIC.

Records of Survey used:

BK/PG	DESCRIPTION

Twp. 52 N. R.5 W.B.M.

52N05W

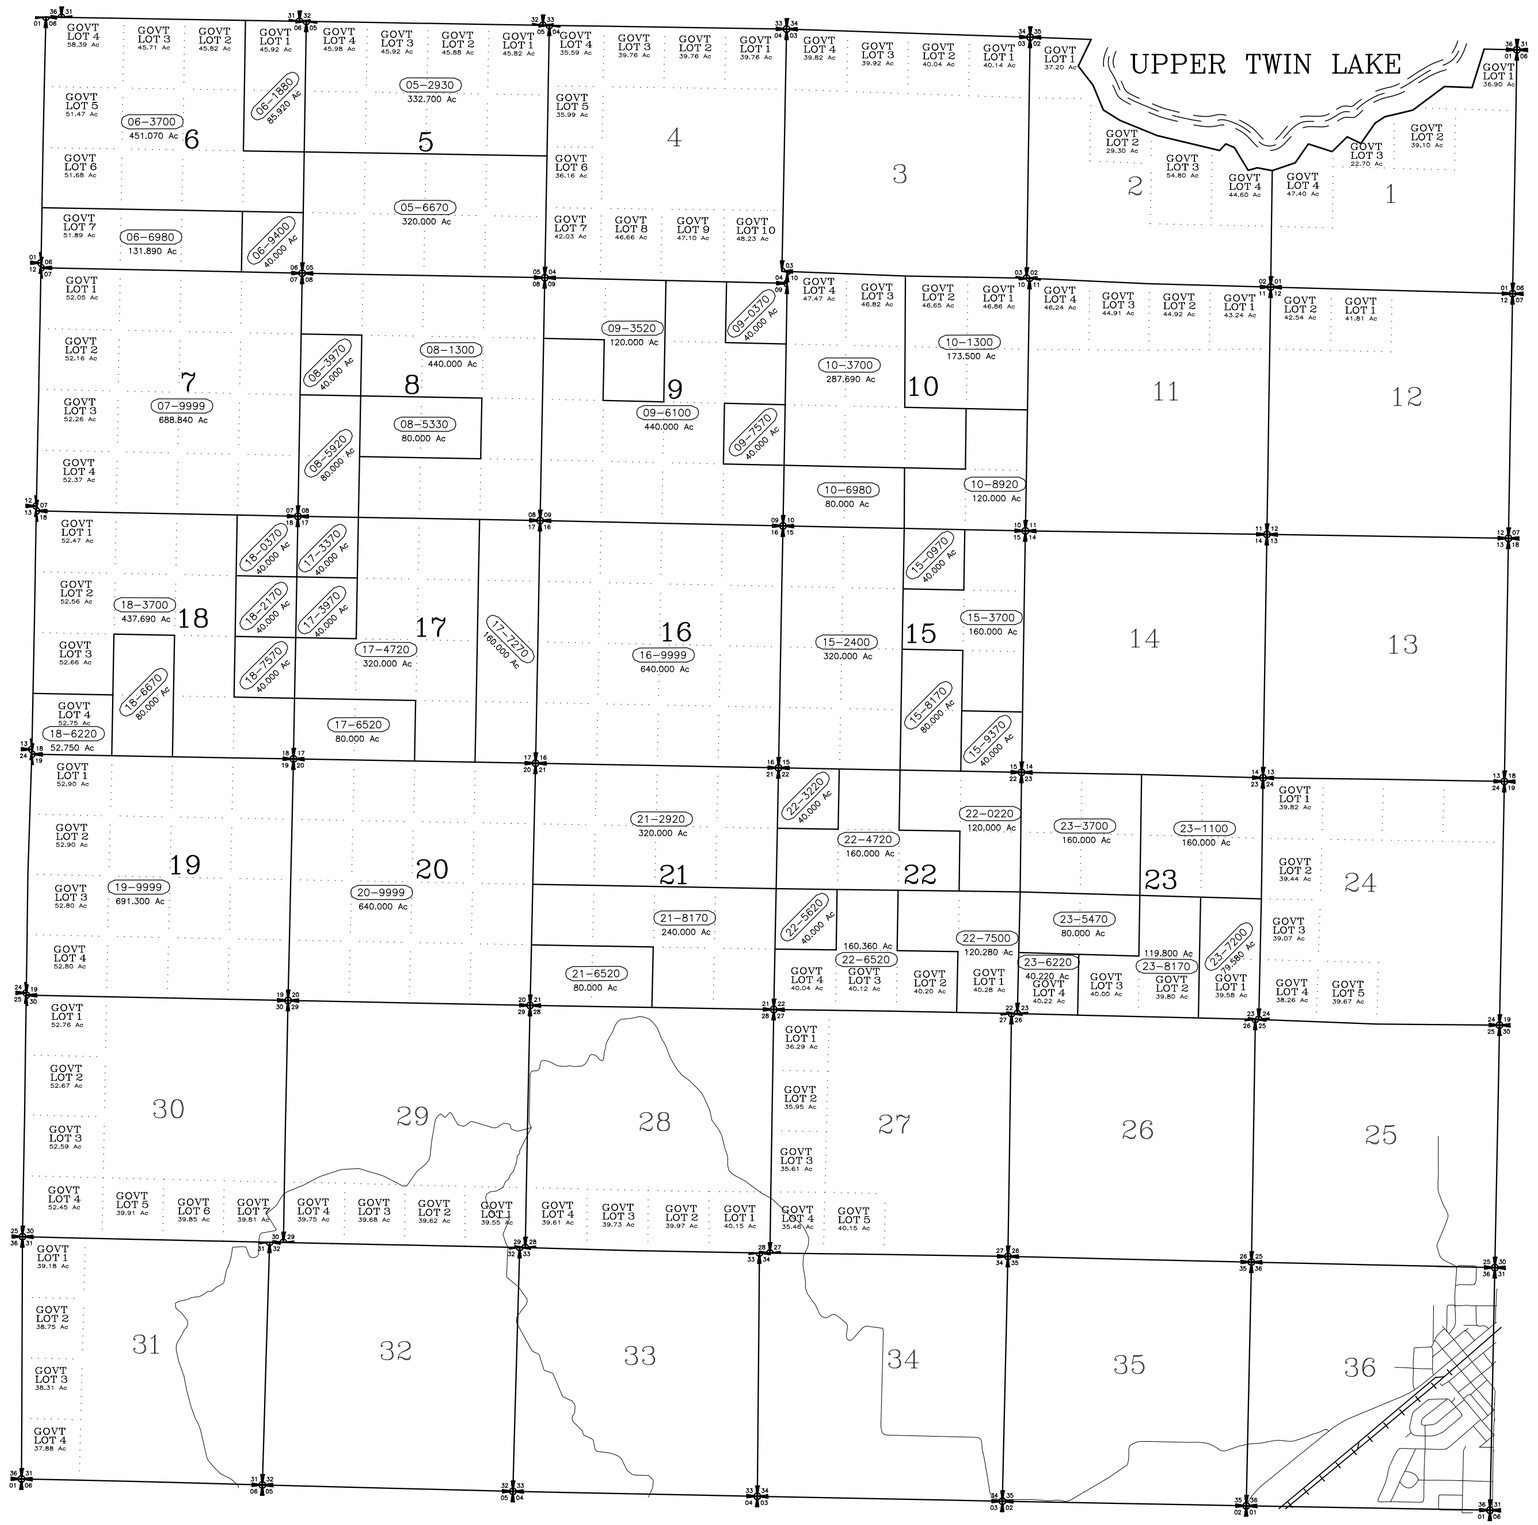

SCALE: 1 INCH = 2400 FEET

FILENAME: 525W(.extension)

Twp.52N. R.5W.B.M.