Kootenai County, Idaho

MapTile Location within Township

6	5	4	3	2	1
7	8	9	10	11	12
18	17	16	15	14	13
19	20	21	22	23	24
30	29	28	27	26	25
31	32	33	34	35	36

N W E S

THIS DRAWING IS TO BE USED FOR REFERENCE PURPOSES ONLY, THE COUNTY IS NOT RESPONSIBLE FOR ANY INACCURRACIES CONTAINED HEREIN.

Map Revisions

10/27/09 - ET
53N05W-13-7100 redescribed as Tax#22486 (10)

01/19/12 - VMW
53N05W-13-6930, 6960, 6990 & 7010 combined w/ 7150 (12)

10/23/13 - GP
Pt 53N05W-13-3410 combined w/ 3390 as Tax #23655 (14)

01/26/14 - ET
53N05W-13-3570 redescribed as Tax#23735; 3220, 3410, 3390, 3340, 3570, 3540, 3500 & 3490 acreage adj (14)

01/23/15 - GP
Pt 53N05W-13-3410 combined w/ 3390 as Tax #23857 (15)

03/08/18 - GP
CLIFFWOOD SUMMER HOMES acreage & front footage audit (18)

Notes:

Parcel areas have been calculated by traverse closure when sufficient information has been available. Area shown is Net Assessable Area; Right-of-Way, where applicable, has been subtracted. Distances and curve lengths less than 50' may not be shown due to scale limitations. Dimensions in parenthesis denote record and/or platted lot dimensions.

LOCATION OF ROADS SHOWN ARE BASED ON ADDRESSABLE ROAD INFORMATION AND MAY OR MAY NOT BE PUBLIC.

Parcel Identification Number (PIN) are comprised as follows:
Platted: Sub-code and Parcel ID# ex. C-3510 and 021-999-C Resulting PIN = C-3510-021-999-C or C3510021999C
Unplatted: TwpRngSec and Parcel ID# ex. 50N03W-16 and 7950 Resulting PIN = 50N03W-16-7950 or 50N03W167950

Legend

(C-5357) Sub-code
001-001-A Parcel ID# (PIN)
TaxParcels
LegalAreas
Road RW
Private Roads
Plat Boundaries
Railroad
City Limits
GCDB_Corners
GCDB_Lines

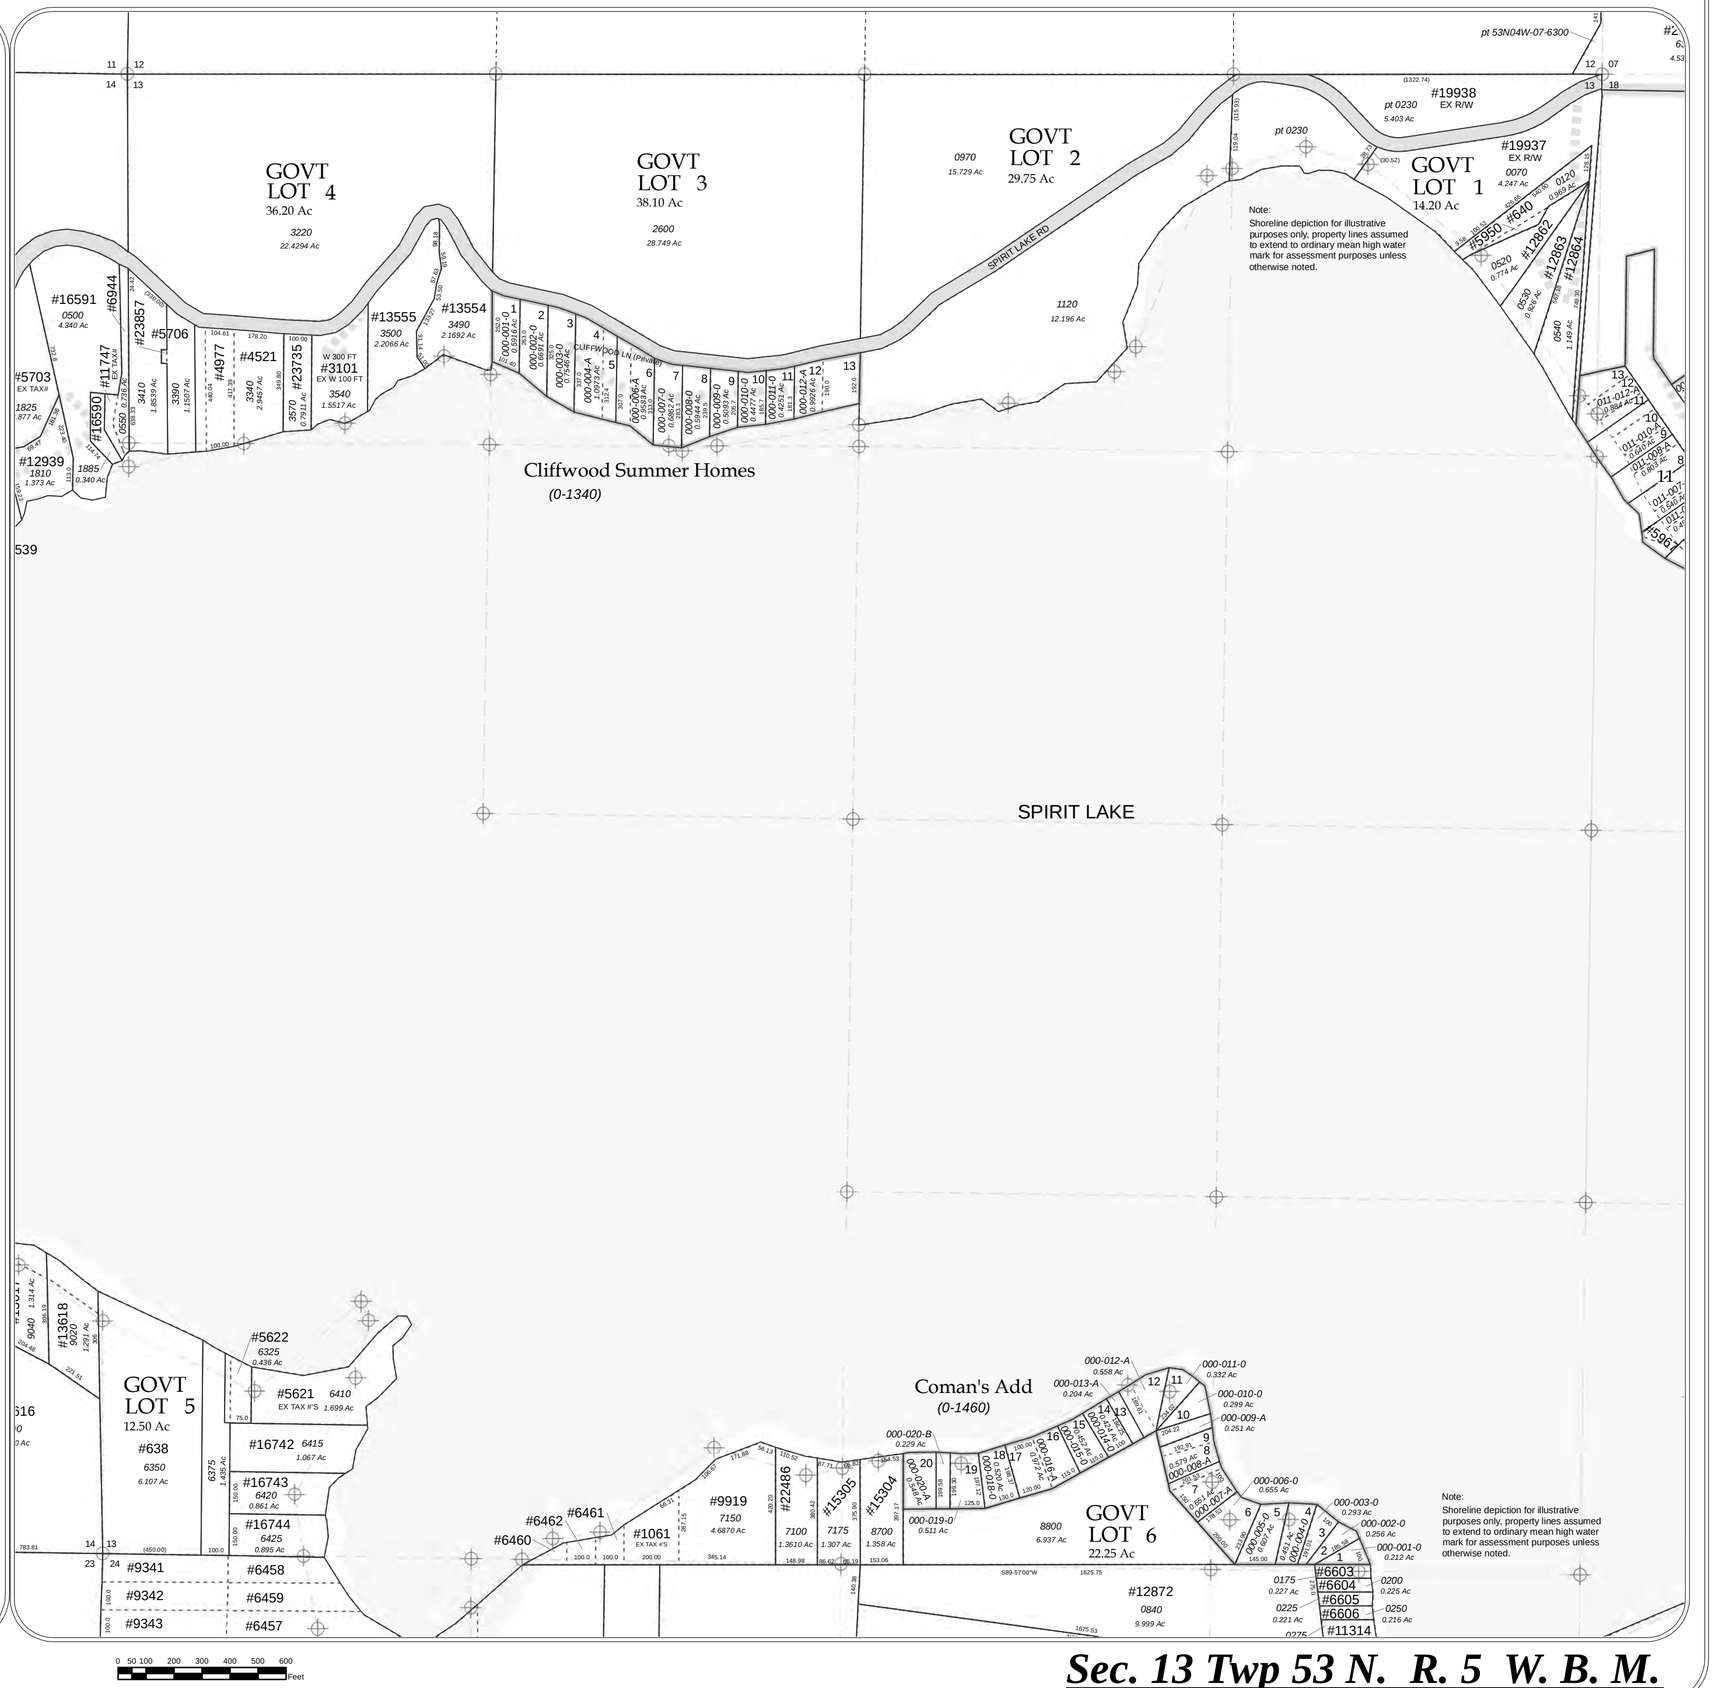

Maptile: 53N05W13

Sec. 13 Twp 53 N. R. 5 W. B. M.